Street: SUNRIDGE DR. 7512. TIE X-Street: KRAMERIA AVE.

OFFICIAL USE ONLY

J.F. Davidson Associates, Inc.
ENGINEERING PLANNING SURVEYING
ARCHITECTURE LANDSCAPE ARCHITECTURE

F.B. 10787 / 138

SURVEY OF TB.21638-3 & TIES SHEET 1 OF 1 SHEET

FOR LAING W.O. No. 10787 Date 10-26-99

SURVEY PARTY GARCIA, VILLA, BASLER REF. A.M.

SURVEY NOTES

SUNRIDGE DR.

ADDR. (7512)

ADDR. (7556)

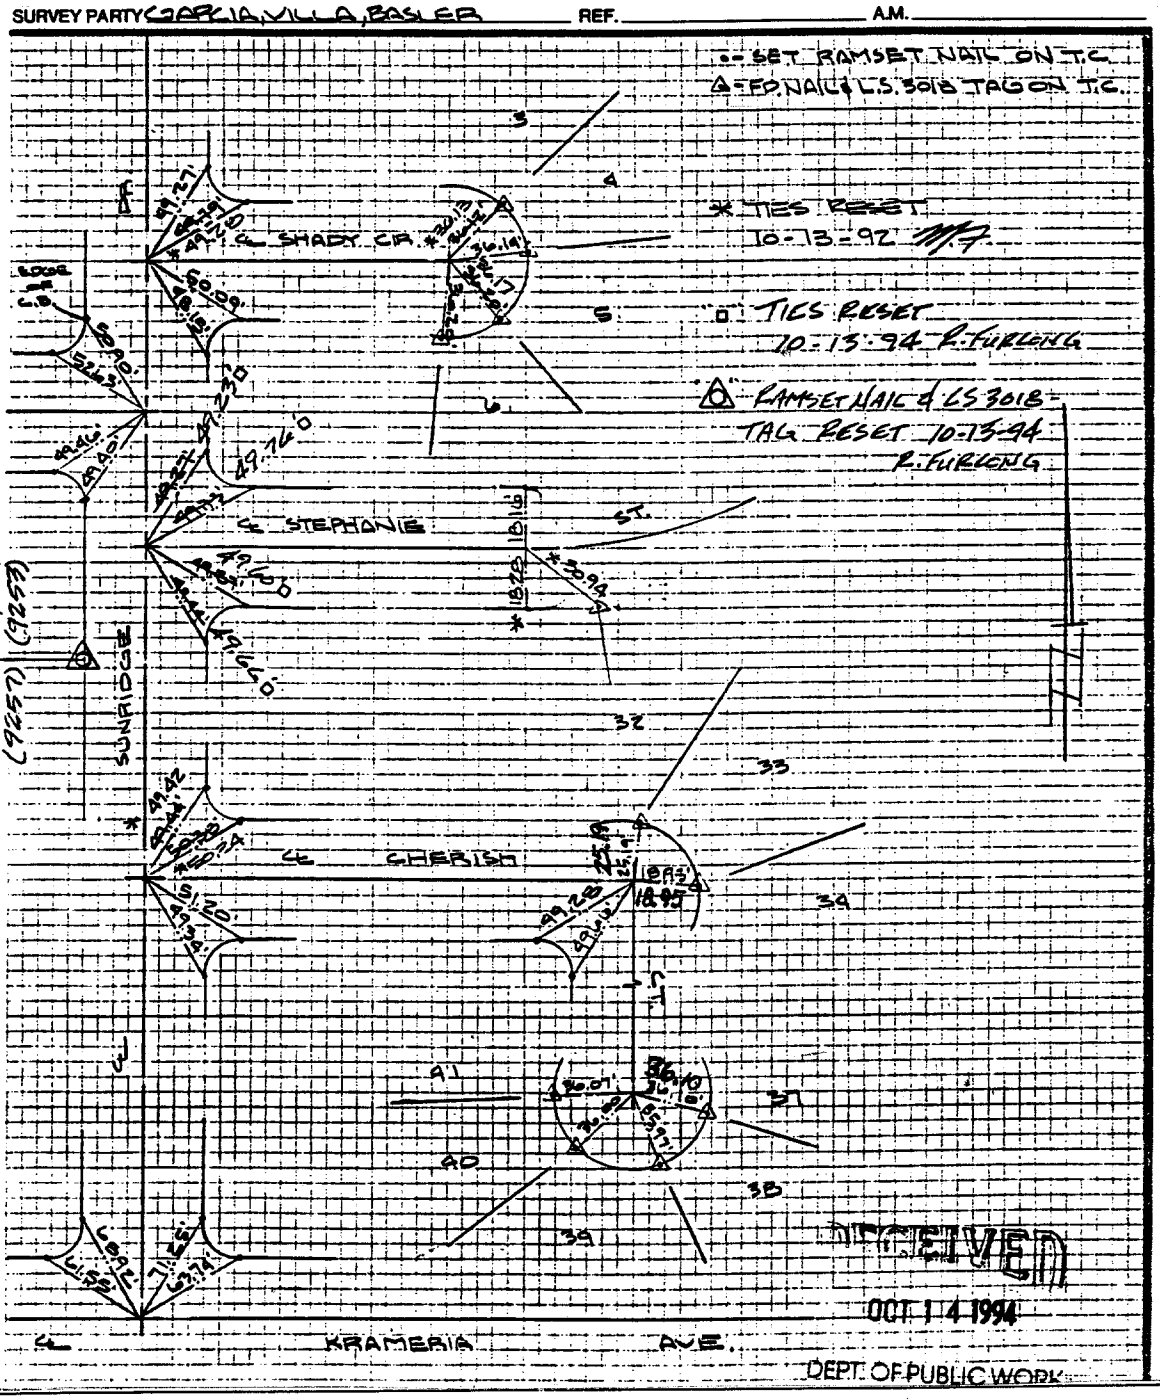
SUNRIDGE
SHADY CR.
STEPHANIE
ST.
GREBISH
KRAMERIA AVE.
32
33
39
37
40
38
39
91
C.T.
C.T.
18.95
30.01'
36.10'
45.93'
49.20'
49.42'
49.14'
49.16'
49.13'
49.14'
49.14'
49.14