Street: SUNSET RANCH RD. X-Street: EL CAPITAN DR.

7523. T/C

OFFICIAL USE ONLY

TRACT # 4413

PEREZ - AGUILERA - STIRES

NOV. 27 73 71-230

S. OF ARLINGTON 1022 191

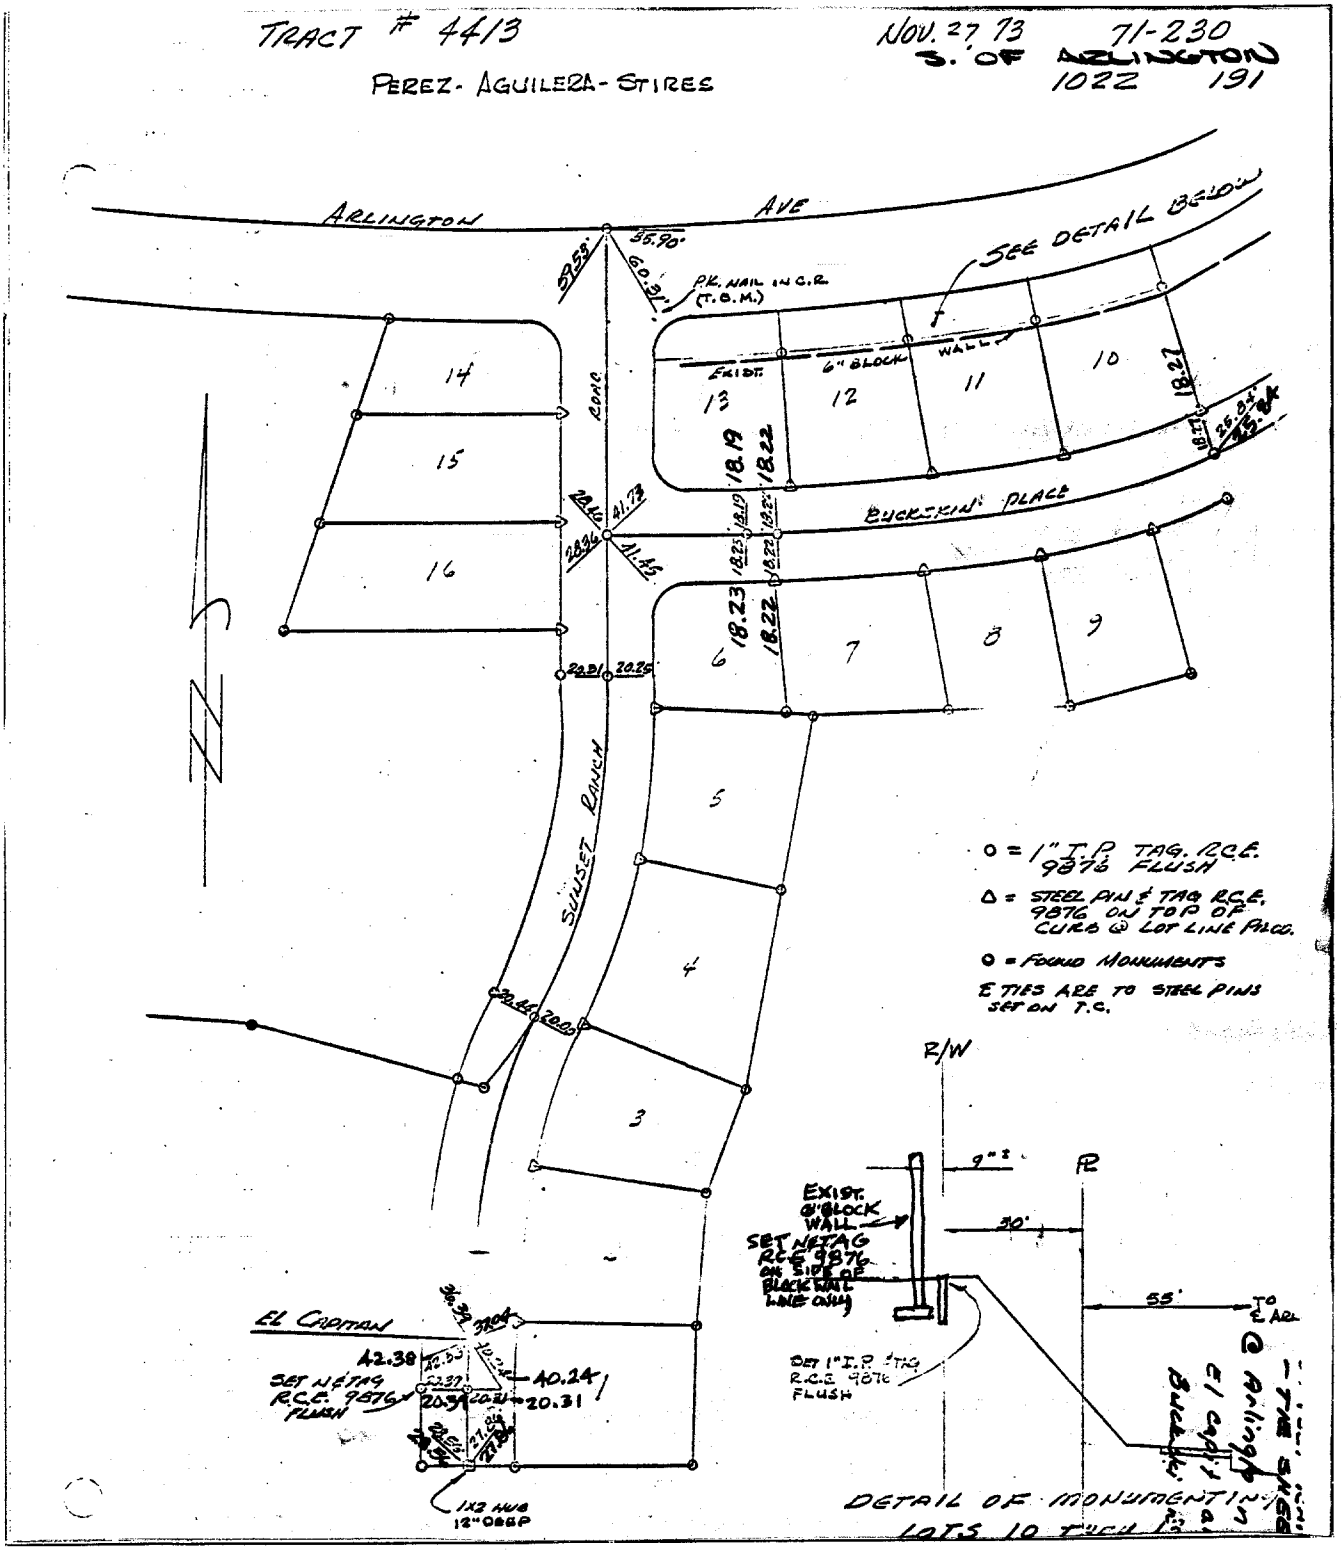

X FD. Ramset Nail on T/C

■ FD. "C" Nail on T/C

● FD. LD. & TK. on T/C

○ Set LD. & TK. on T/C

Scale:	**OFFICIAL TIE PLAT** **CITY OF RIVERSIDE**	
Date:		
Drawn by:	*These ties are for the purpose of perpetuating the found monumentation. No claim is made as to the relationship of the points or lines shown hereon to true boundary locations.*	Sheet 1 of 1
W.O.:		File No.:
F.B.:		