J. F. DAVIDSON ASSOCIATES
CIVIL ENGINEERS • SURVEYORS • PLANNERS

F.B. 9946/91

SURVEY OF 4 TIES

FOR Tr. 12955-3 RICHMOND AMERICAN W.O.No. 9946 DATE 2-15-88

SURVEY PARTY [illegible] REF. A.M.

Street: TORROLLO LANE 76 N. TIE X-Street: LOQUAT

OFFICIAL USE ONLY

SURVEY NOTES

□ INDICATES SET 1" I.P. W/ PLASTIC PLUG STAMPED LS 3018 FLUSH.

○ INDICATES SET RAMSET NAIL IN T/C

△ INDICATES SET N&T LS. 3018 IN TC. PE prod.

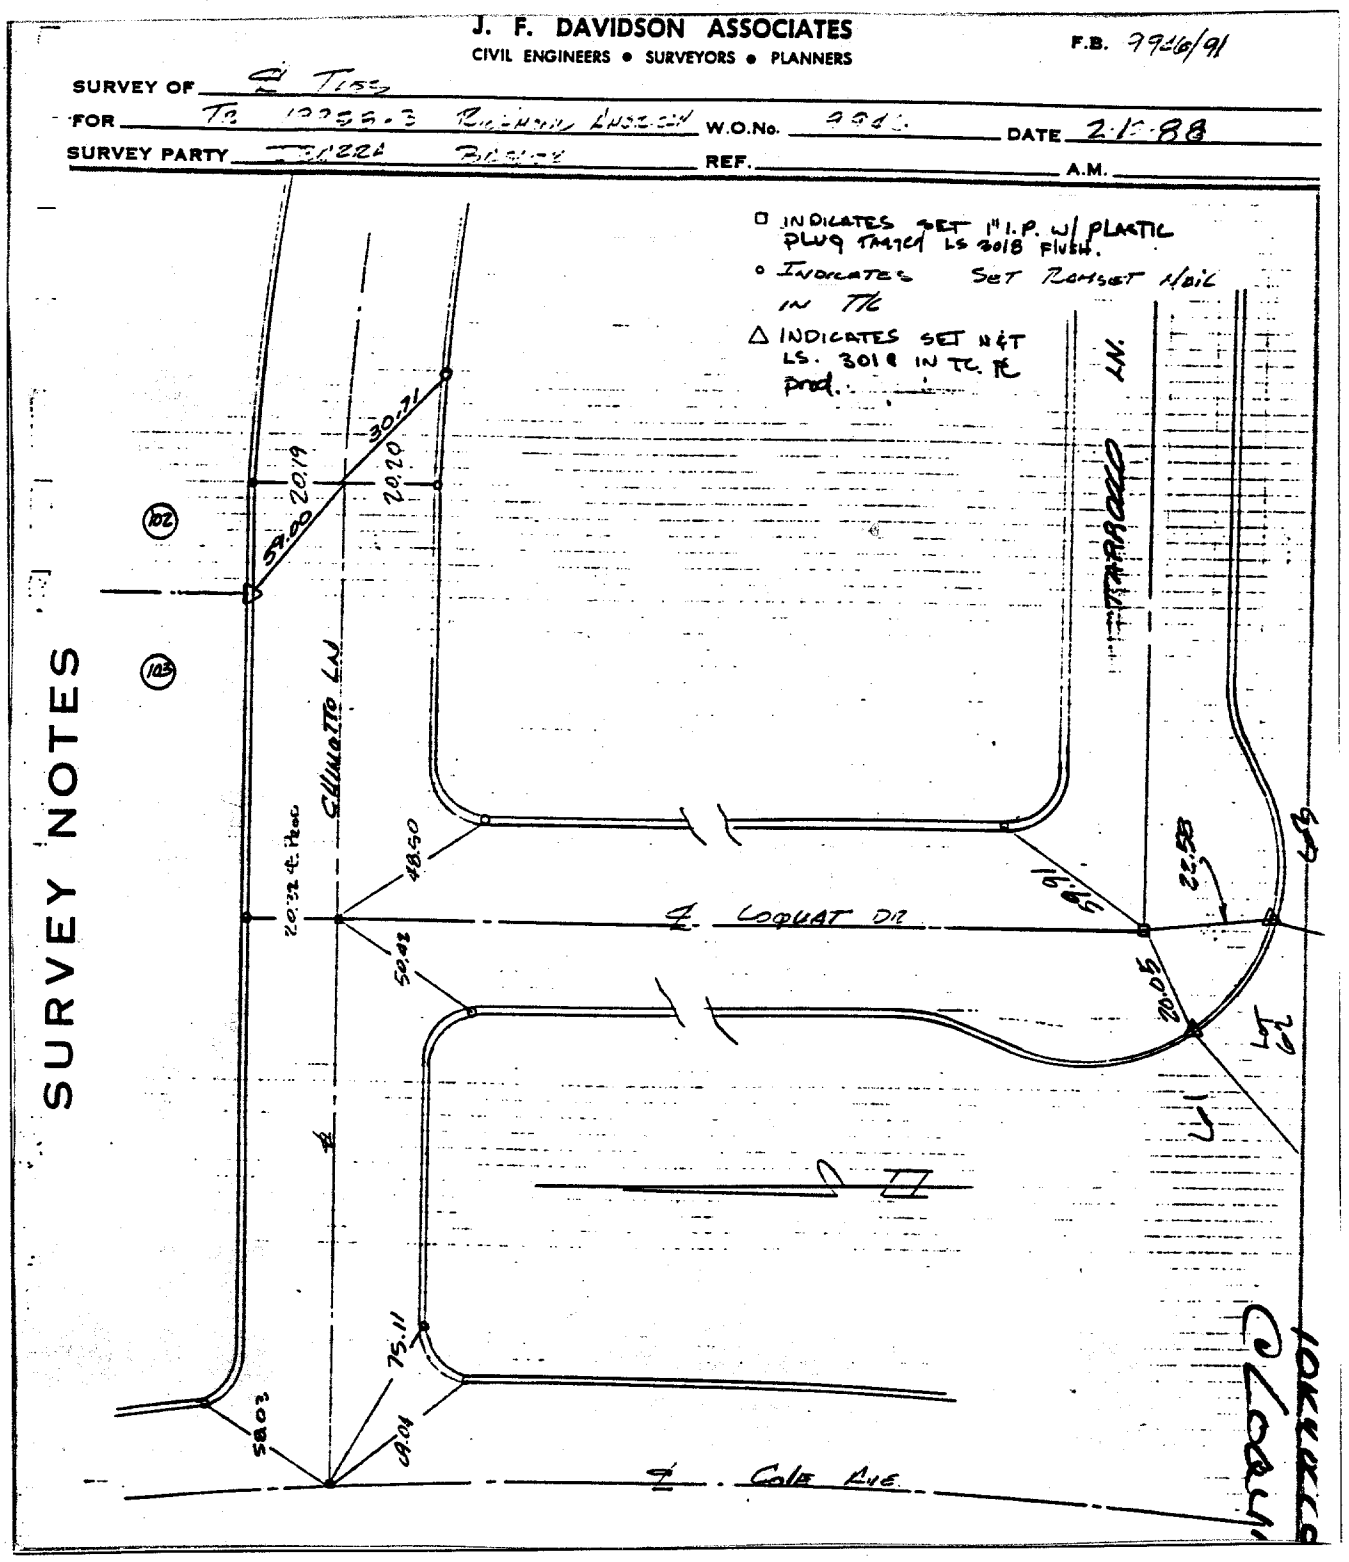

✕ FD. Ramset Nail on T/C
■ FD. "C" Nail on T/C
● FD. LD. & TK. on T/C
○ Set LD. & TK. on T/C

Scale:	**OFFICIAL TIE PLAT** **CITY OF RIVERSIDE**	
Date:		
Drawn by:		
W.O.: 9946	*These ties are for the purpose of perpetuating the found monumentation. No claim is made as to the relationship of the points or lines shown hereon to true boundary locations.*	Sheet 1 of 1
F.B.: 9946/91		File No.: