FOR CLARK TR 21638-4 W.O. No. 88-10787 Date MARCH 30

SURVEY PARTY ELLIS MARGERY MOYER REF. A.M.

Street: TROY LANE 7883.TIF X-Street: BRIDGEWATER LANE

OFFICIAL USE ONLY

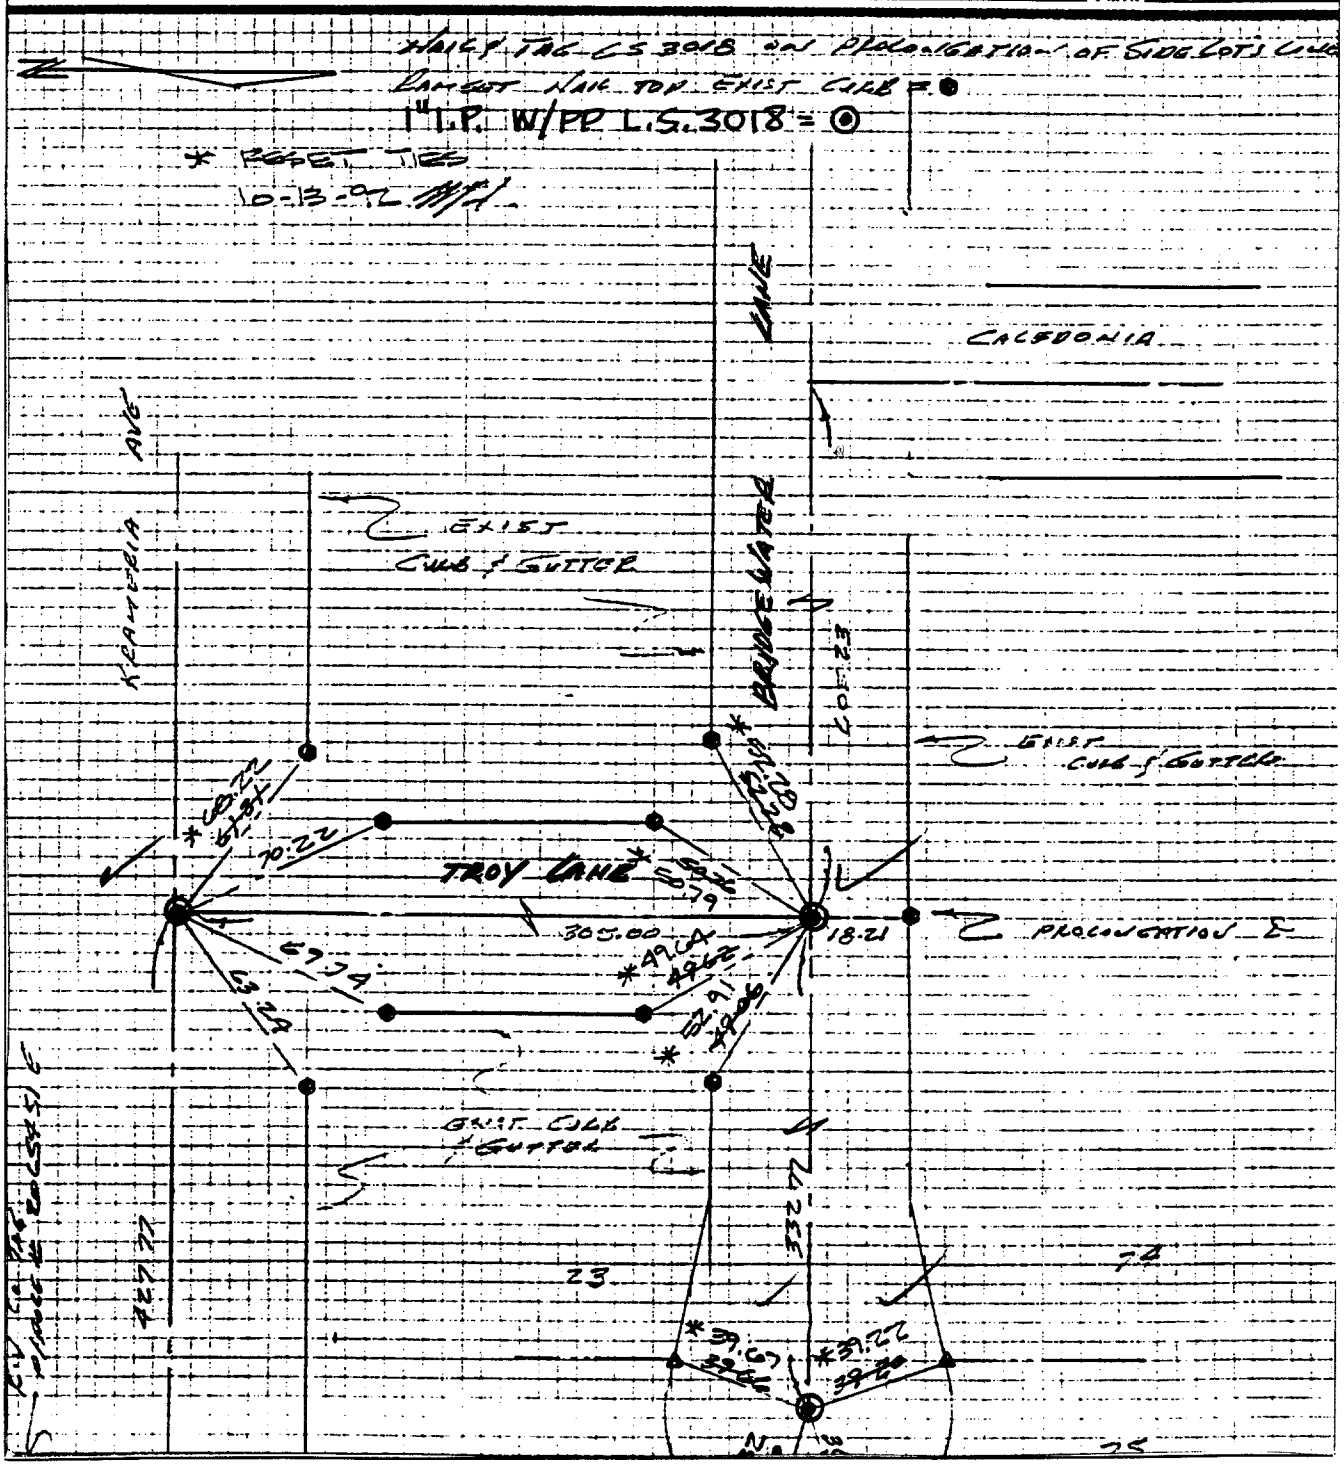

× FD. Ramset Nail on T/C ● FD. LD. & TK. on T/C

■ FD. "C" Nail on T/C ○ Set LD. & TK. on T/C

Scale:	**OFFICIAL TIE PLAT** CITY OF RIVERSIDE	TR 21638-4
Date: MARCH 30, 1989		
Drawn by:	*These ties are for the purpose of perpetuating the found monumentation. No claim is made as to the relationship of the points or lines shown hereon to true boundary locations.*	Sheet 1 of 1
W.O.:		
F.B.:		File No.: