Street: TYLER STREET 7926.TIF

X-Street: EUREKA DR.

OFFICIAL USE ONLY

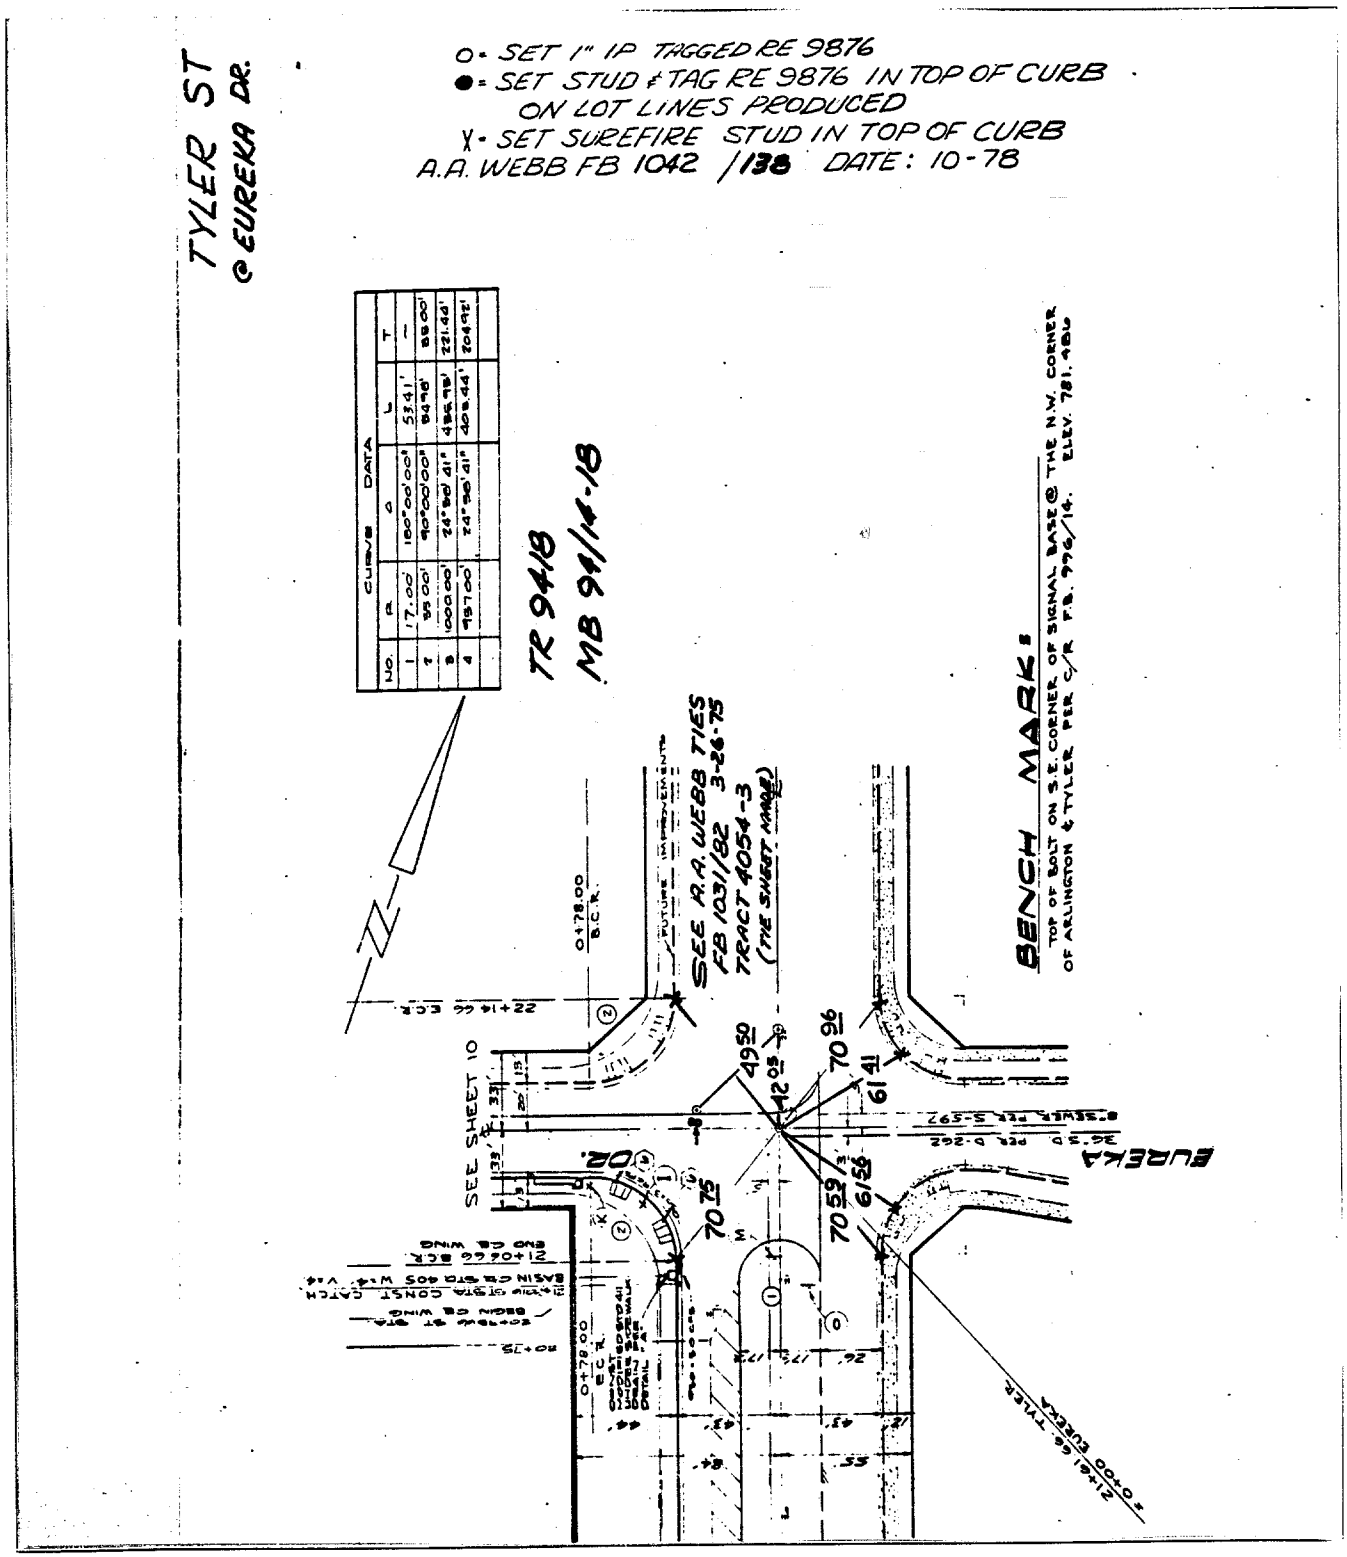

CURVE DATA				
NO.	R	Δ	L	T
1	17.00'	180°00'00"	53.41'	—
2	35.00'	90°00'00"	54.98'	35.00'
3	1000.00'	24°58'41"	435.95'	221.44'
4	957.00'	24°58'41"	408.44'	204.92'

× FD. Ramset Nail on T/C

■ FD. "C" Nail on T/C

● FD. LD. & TK. on T/C

○ Set LD. & TK. on T/C

Scale:	**OFFICIAL TIE PLAT** **CITY OF RIVERSIDE**	
Date: 10-78		
Drawn by:	*These ties are for the purpose of perpetuating the found monumentation. No claim is made as to the relationship of the points or lines shown hereon to true boundary locations.*	Sheet 1 of 1
W.O.:		File No.:
F.B.: 1042/138		