Street: VIA DONOSO X-Street: VIA NUEVO

811. TIF

OFFICIAL USE ONLY

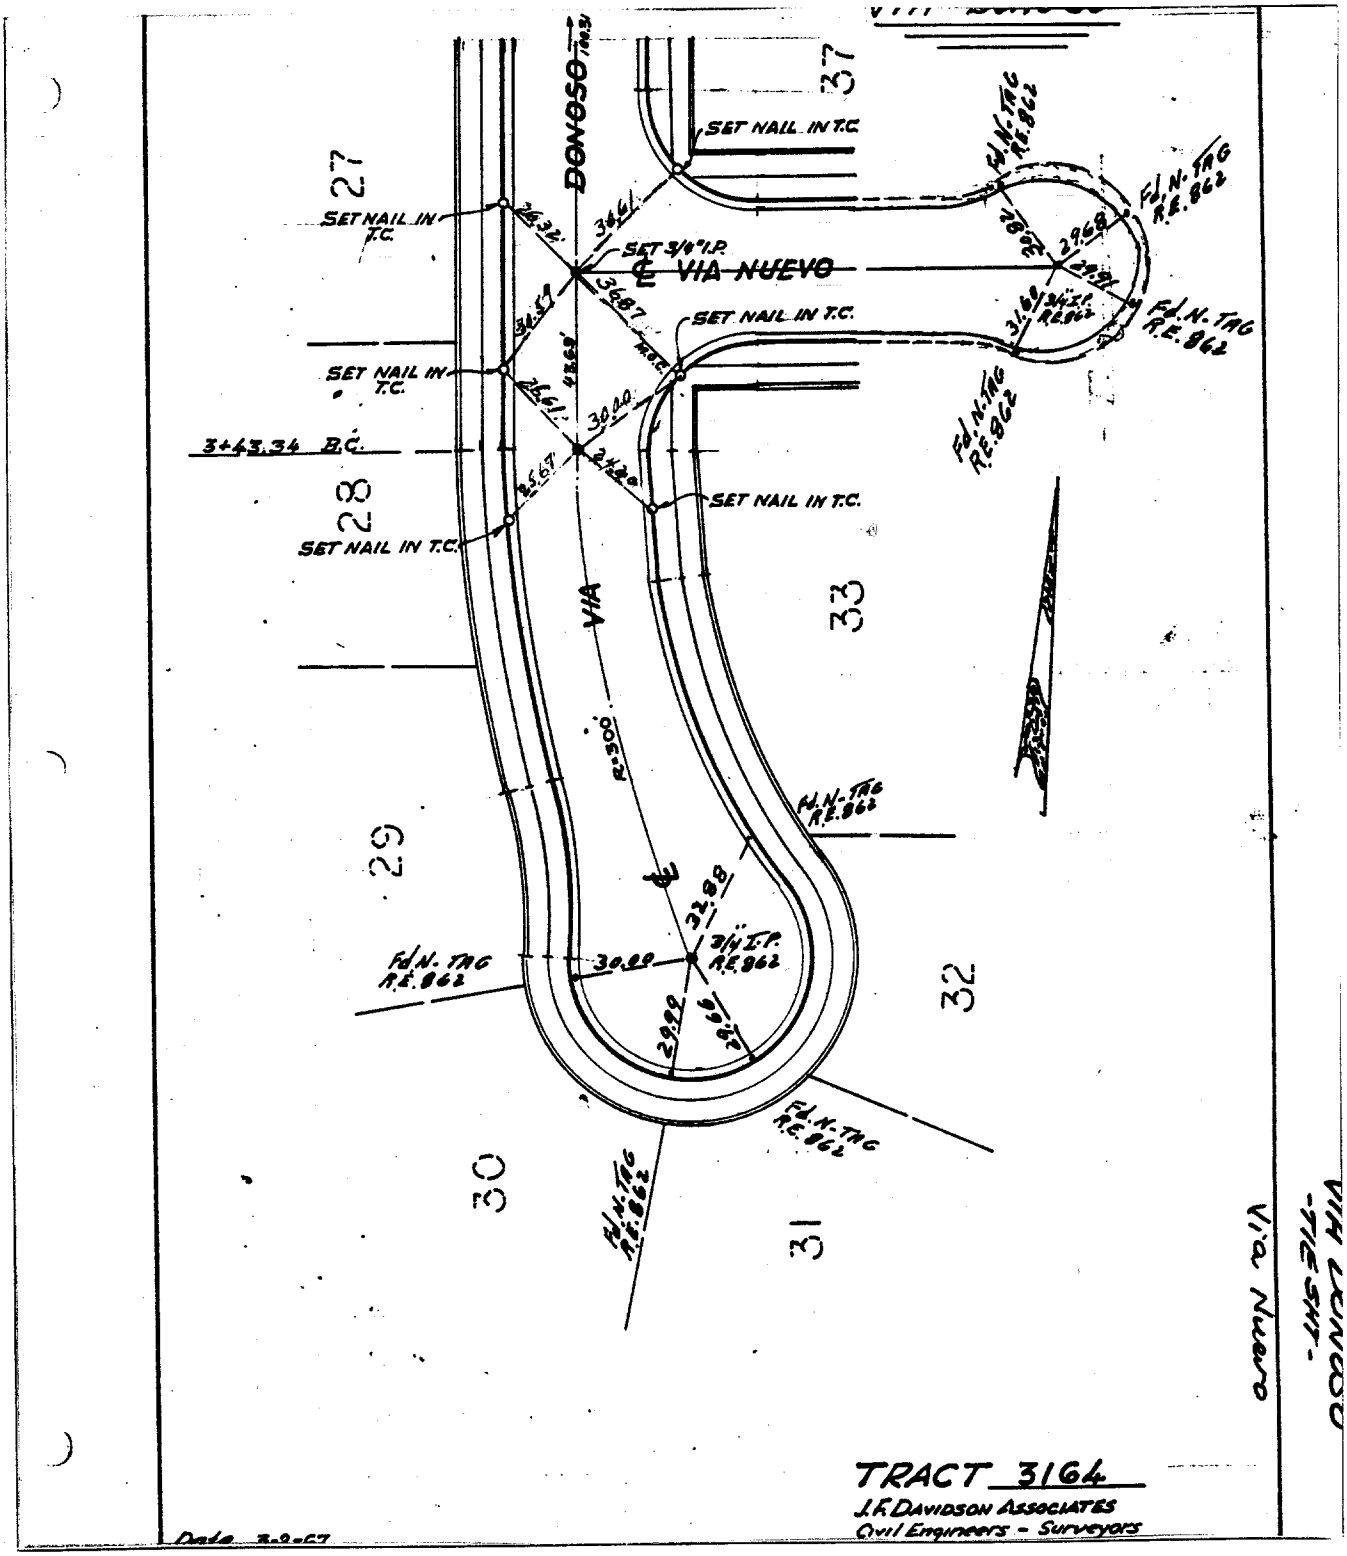

TRACT 3164

J.F. DAVIDSON ASSOCIATES
Civil Engineers - Surveyors

Date 3-2-67

× FD. Ramset Nail on T/C
■ FD. "C" Nail on T/C
● FD. LD. & TK. on T/C
○ Set LD. & TK. on T/C

Scale:	**OFFICIAL TIE PLAT** CITY OF RIVERSIDE	TRACT 3164
Date: 3-2-67		
Drawn by:	*These ties are for the purpose of perpetuating the found monumentation. No claim is made as to the relationship of the points or lines shown hereon to true boundary locations.*	Sheet 1 of 1
W.O.:		File No.:
F.B.:		