809. T.F

SURVEY OF TRACT 21403-3 & TIES

FOR AHMANSON W.O.No. 2234 DATE 12-1-87

SURVEY PARTY S. McKEE & HOFKINS REF. A.M.

SEE PAGE 315

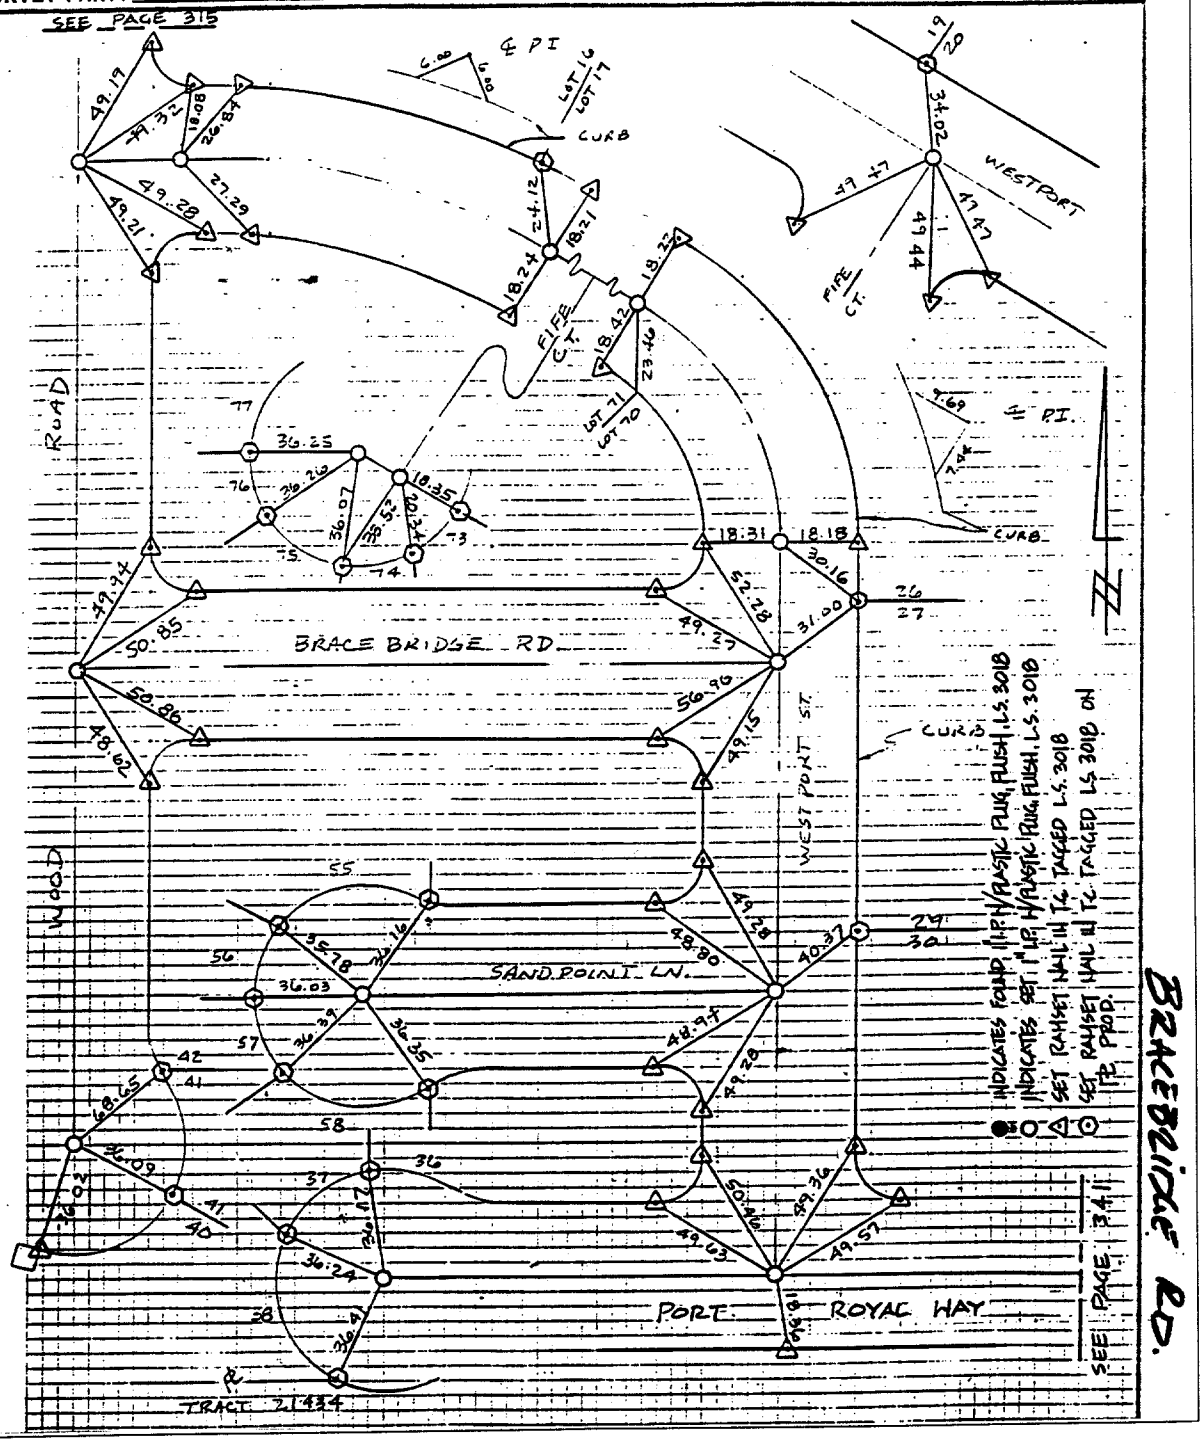


X-Street: WOOD ROAD & PORT ROYAL WAY

OFFICIAL USE ONLY

Street: BRACE BRIDGE RD.

✕ FD. Ramset Nail on T/C
■ FD. "C" Nail on T/C
● FD. LD. & TK. on T/C
○ Set LD. & TK. on T/C

| | | |
|---|---|---|
| Scale: | **OFFICIAL TIE PLAT**<br>**CITY OF RIVERSIDE** | TRACT 21403-3 |
| Date: | | |
| Drawn by: | *These ties are for the purpose of perpetuating the found monumentation. No claim is made as to the relationship of the points or lines shown hereon to true boundary locations.* | Sheet 1 of 1 |
| W.O.: | | File No.: |
| F.B.: | | |