Street: VIA VISTA 8194.TIE

X-Street: CANYON CREST DRIVE

OFFICIAL USE ONLY

J. F. DAVIDSON ASSOCIATES
CIVIL ENGINEERS • SURVEYORS • PLANNERS

SURVEY OF TRACT NO. 20312 & TIES

FOR CONCORDIA

SURVEY PARTY McKEE, HOPKINS

W.O.No. 86-9219 DATE 3-28-88

REF. F.B. 219/63

A.M.

SURVEY NOTES

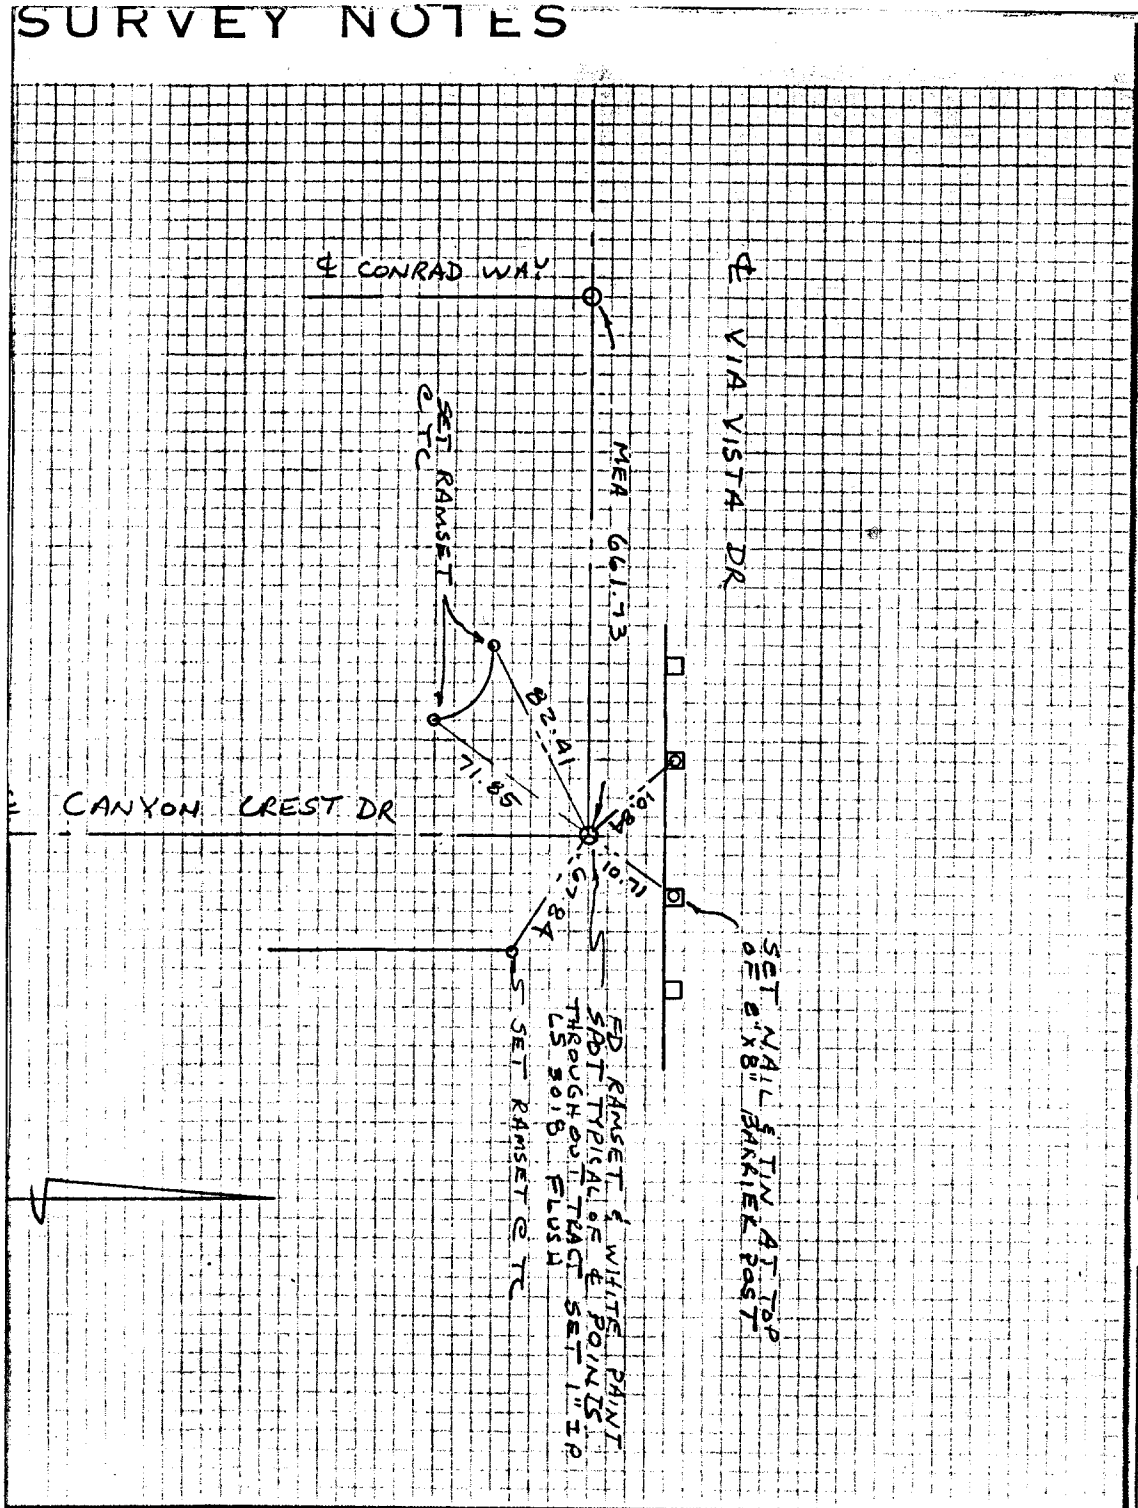

✕ FD. Ramset Nail on T/C
■ FD. "C" Nail on T/C
● FD. LD. & TK. on T/C
○ Set LD. & TK. on T/C

Scale:	**OFFICIAL TIE PLAT** **CITY OF RIVERSIDE**	
Date:		
Drawn by:	*These ties are for the purpose of perpetuating the found monumentation. No claim is made as to the relationship of the points or lines shown hereon to true boundary locations.*	
W.O.:		Sheet 1 of 1
F.B.:		File No.: