825.tif

Street: BRADLEY ST X-Street: GOLDEN STAR AVE

OFFICIAL USE ONLY

FOR TR 22527 MANNING W.O. No. 9925 Date 1-31-89

SURVEY PARTY MARTINEZ, KLUZ REF. A.M.

SURVEY NOTES

TIE SHEET

1 of 3

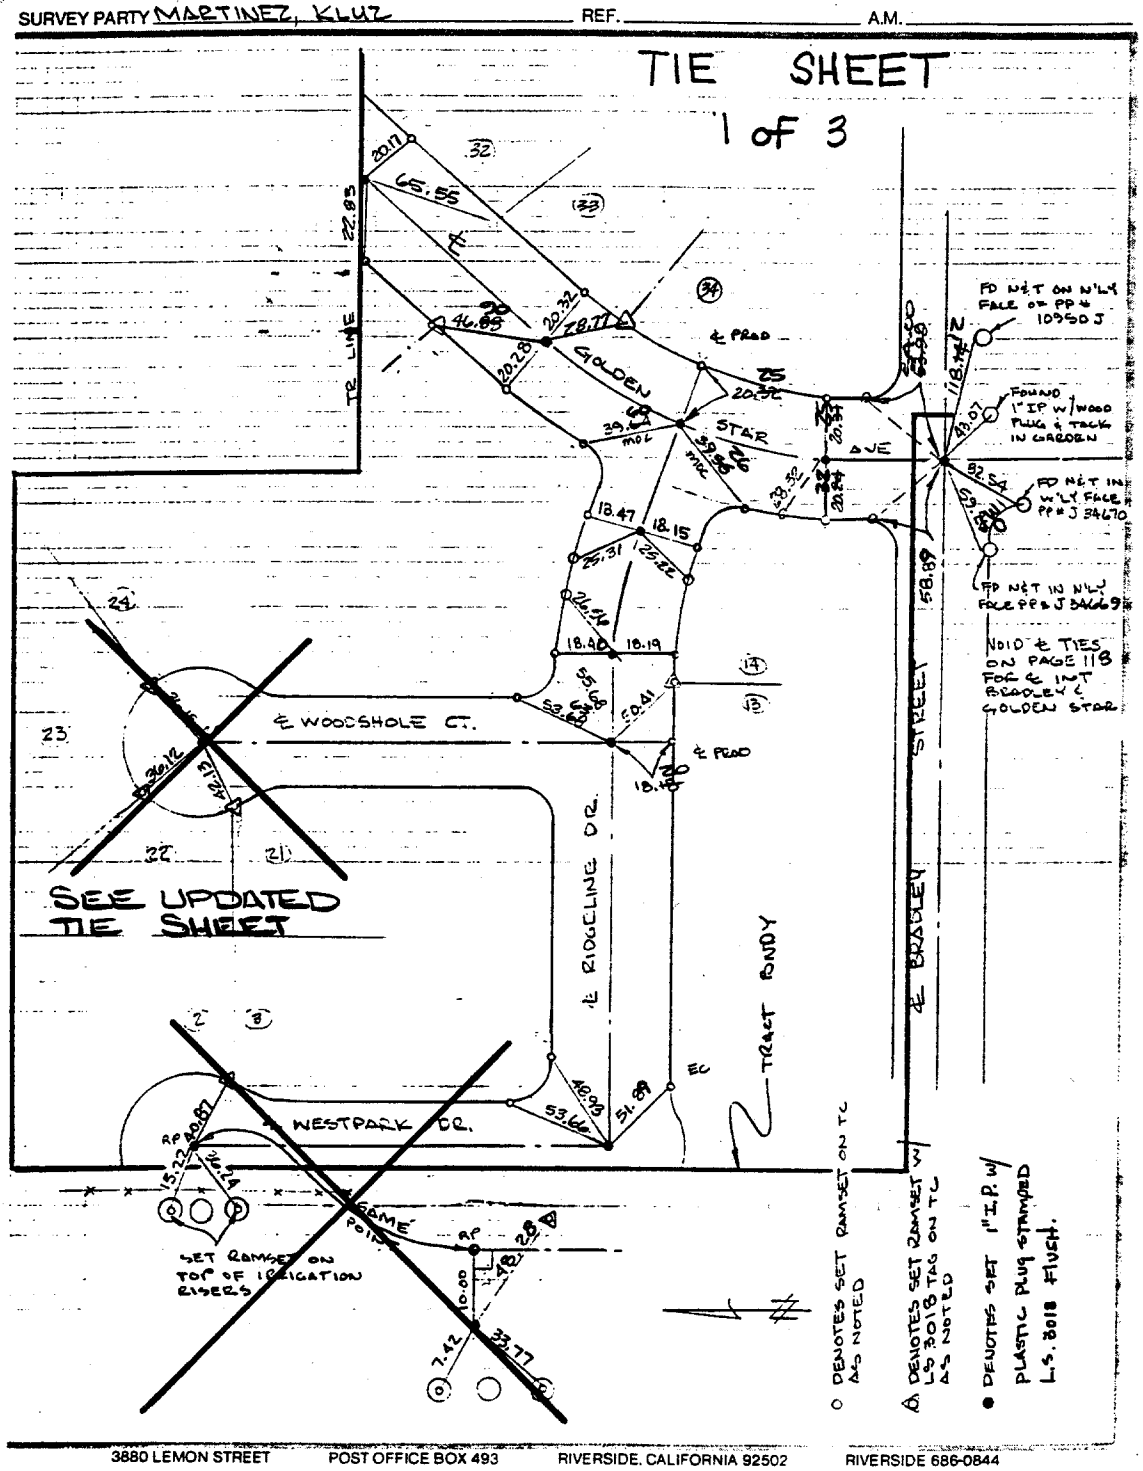

3880 LEMON STREET POST OFFICE BOX 493 RIVERSIDE, CALIFORNIA 92502 RIVERSIDE 686-0844

✕ FD. Ramset Nail on T/C	● FD. LD. & TK. on T/C
■ FD. "C" Nail on T/C	○ Set LD. & TK. on T/C

Scale:	**OFFICIAL TIE PLAT** **CITY OF RIVERSIDE**	
Date:		
Drawn by:	*These ties are for the purpose of perpetuating the found monumentation. No claim is made as to the relationship of the points or lines shown hereon to true boundary locations.*	Sheet 1 of 1
W.O.:		File No.:
F.B.:		