Street: WESTBROOK

8661 TIE

X-Street: SILVER HILL DRIVE

OFFICIAL USE ONLY

SURVEY PARTY [illegible] REF. WESTBROOK

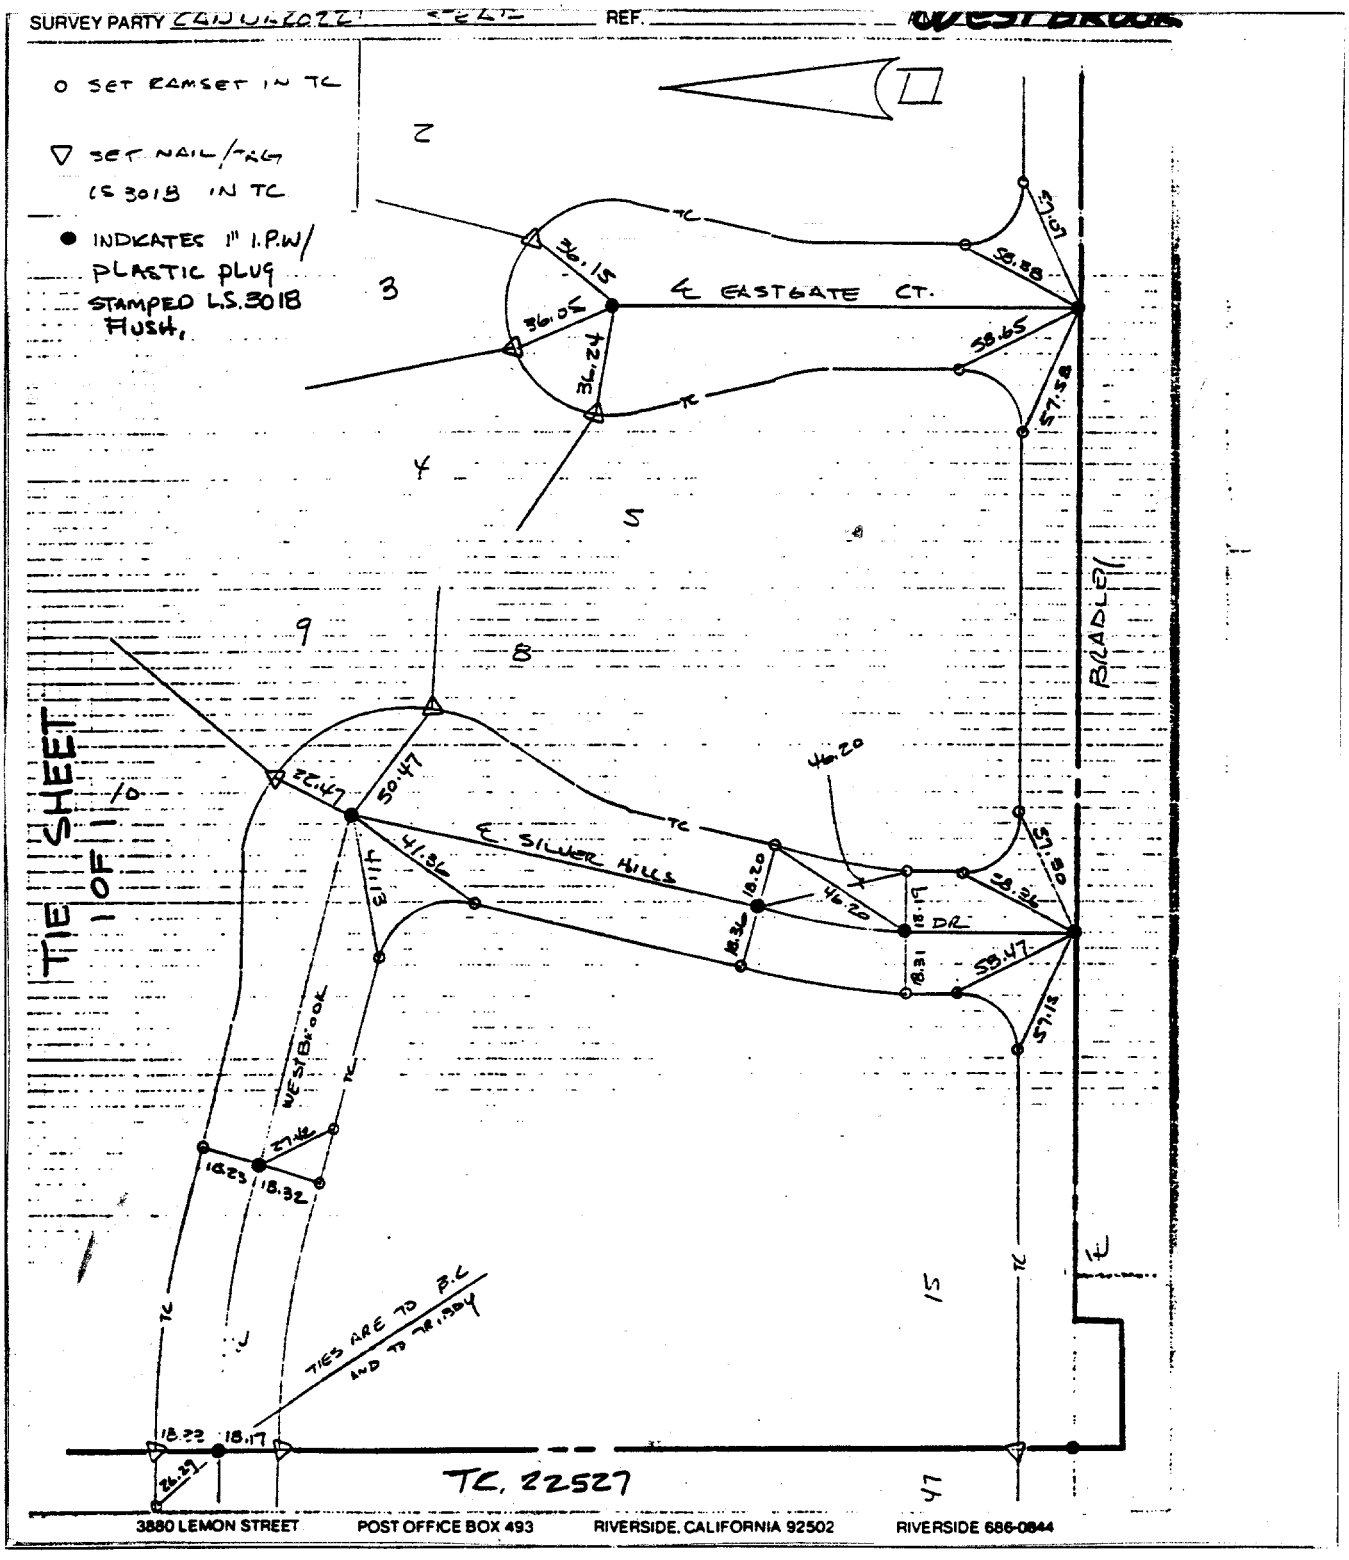

3880 LEMON STREET POST OFFICE BOX 493 RIVERSIDE, CALIFORNIA 92502 RIVERSIDE 686-0844

✕ FD. Ramset Nail on T/C
■ FD. "C" Nail on T/C
● FD. LD. & TK. on T/C
○ Set LD. & TK. on T/C

Scale:	**OFFICIAL TIE PLAT** **CITY OF RIVERSIDE**	TR 22527
Date: 6-19-89		
Drawn by:	*These ties are for the purpose of perpetuating the found monumentation. No claim is made as to the relationship of the points or lines shown hereon to true boundary locations.*	Sheet 1 of 1
W.O.: 10298		File No.:
F.B.:		