Street: WESTERLY DRIVE X-Street: WINDWOOD CIRCLE

OFFICIAL USE ONLY

SURVEY NOTES WESTERLY DR. at WINDWOOD CIR.

TRACT 20393-3 TIES

SURVEY OF TRACT 20393-3 & TIES SHEET 1 OF 4 SHEETS

FOR VAN DAELE W.O. No. 12640 Date 9-29-92

SURVEY PARTY EVERETT & CANNEZZI REF. AM.

J.F. Davidson Associates, Inc.
ENGINEERING PLANNING SURVEYING
ARCHITECTURE LANDSCAPE ARCHITECTURE

F.B. 12640/43

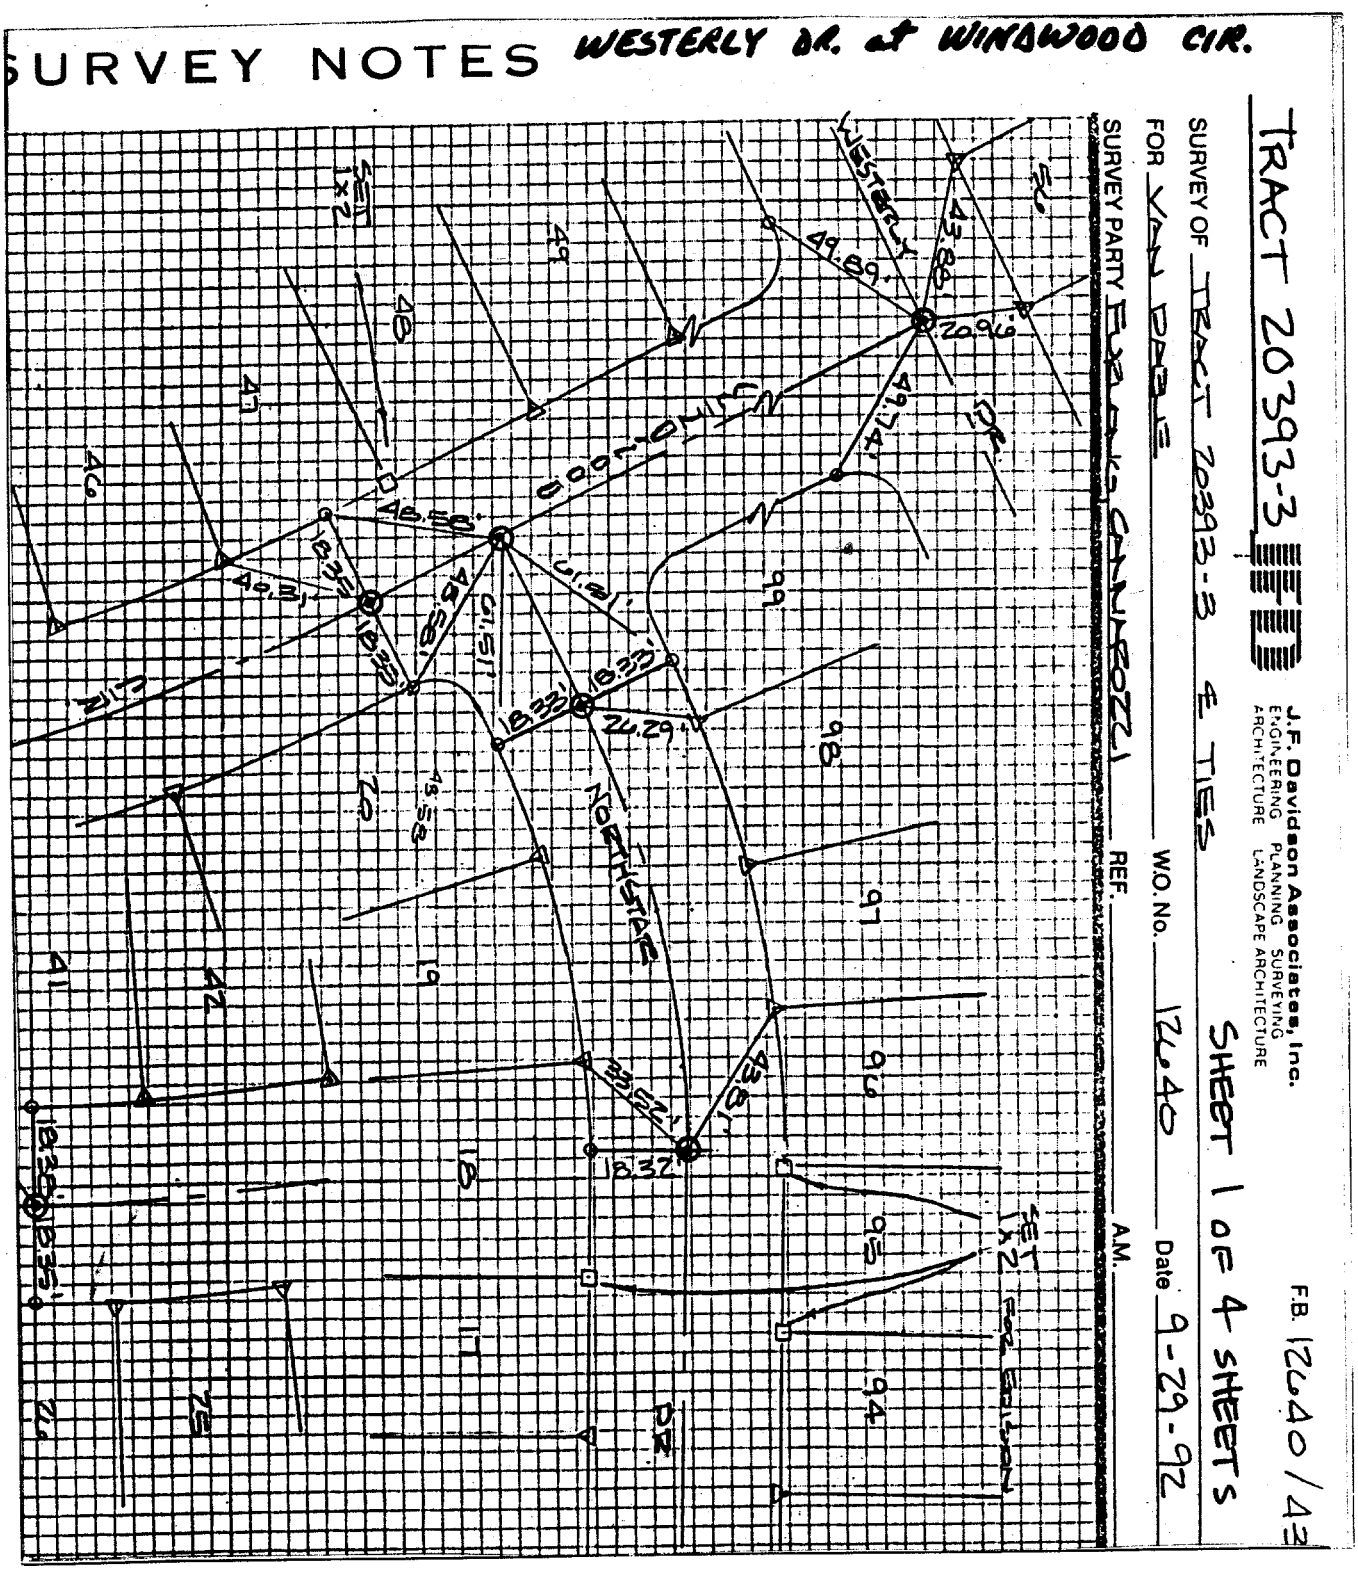

× FD. Ramset Nail on T/C
■ FD. "C" Nail on T/C
● FD. LD. & TK. on T/C
○ Set LD. & TK. on T/C

Scale:	
Date: 9-29-92	
Drawn by:	
W.O.:	
F.B.: 12640/43	

OFFICIAL TIE PLAT
CITY OF RIVERSIDE

These ties are for the purpose of perpetuating the found monumentation. No claim is made as to the relationship of the points or lines shown hereon to true boundary locations.

TRACT 20393-3

Sheet 1 of 1

File No.: