SURVEY OF WHITEGATE PARTNERS TR 22964

FOR FINAMONS W.O. No. 87-10155 Date 9-18-87

SURVEY PARTY PACES, GARCIA REF. A.M.

Street: WESTON WAY X-Street: CUL-DE-SAC

OFFICIAL USE ONLY

SURVEY NOTES

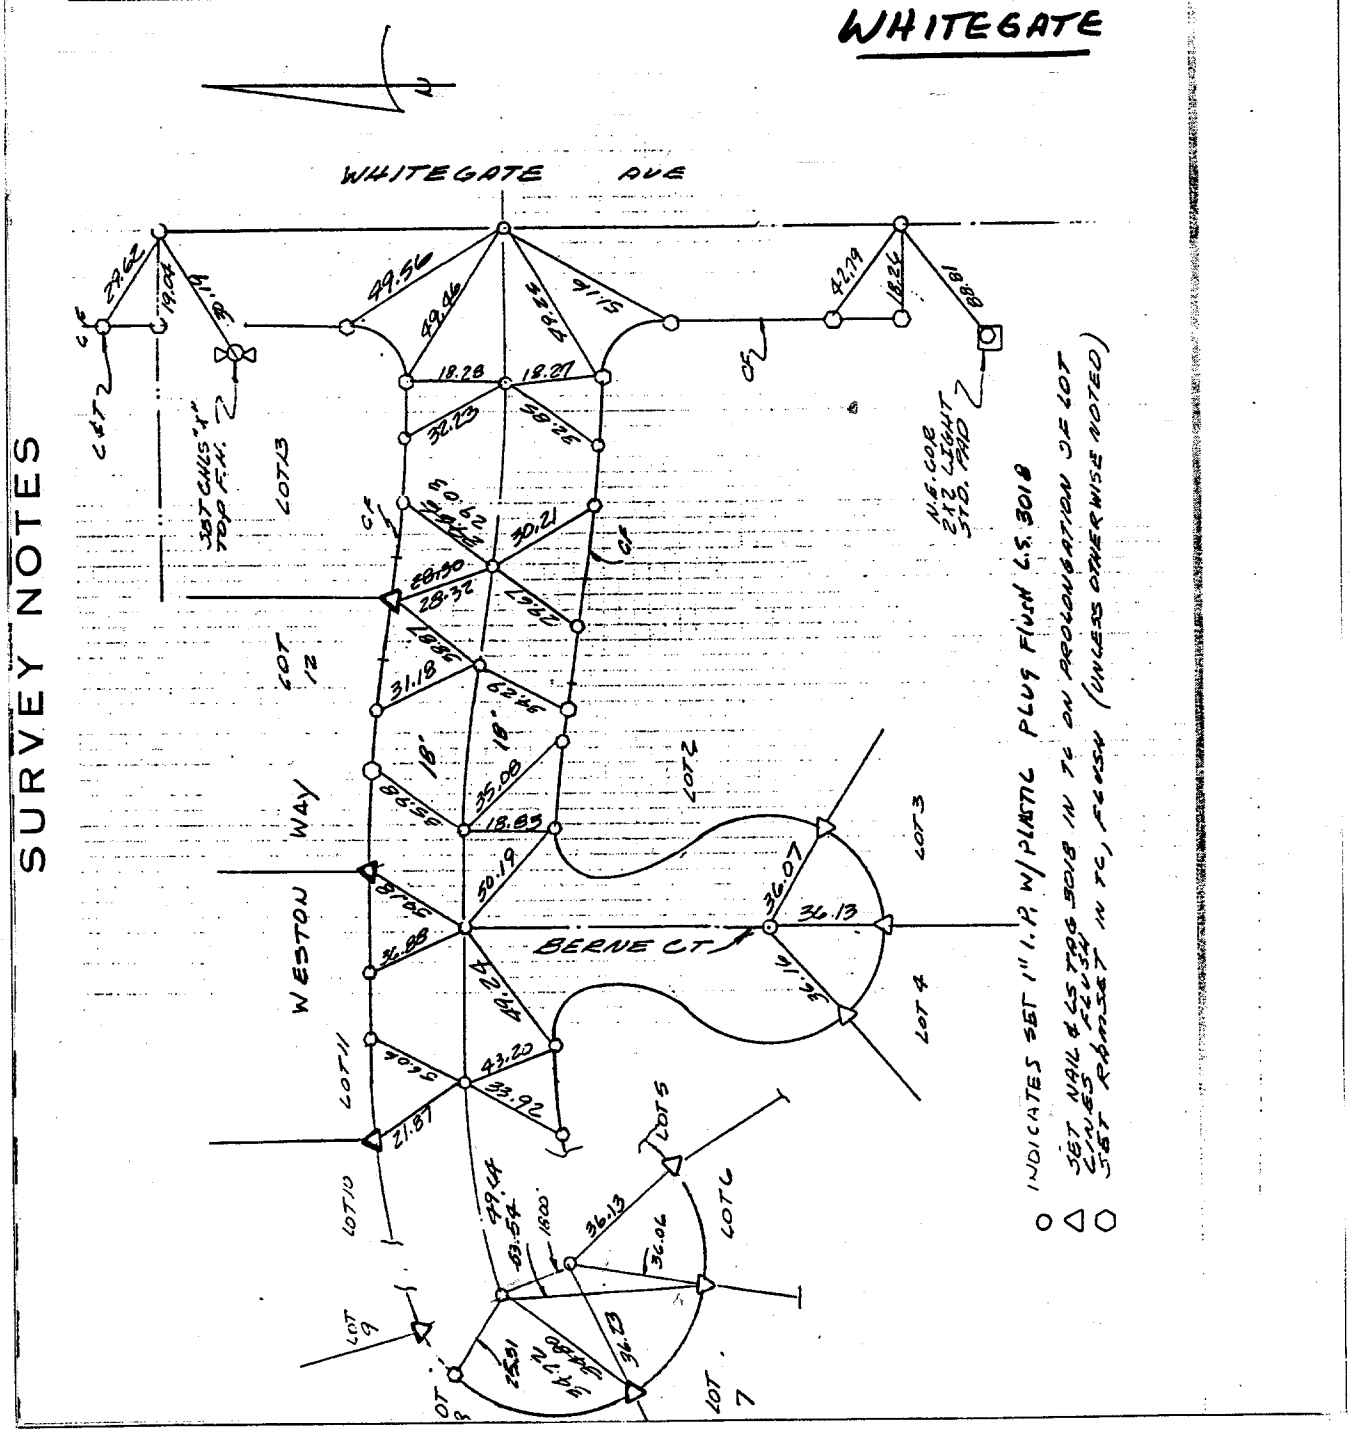

✕ FD. Ramset Nail on T/C	● FD. LD. & TK. on T/C
■ FD. "C" Nail on T/C	○ Set LD. & TK. on T/C

Scale:	**OFFICIAL TIE PLAT** **CITY OF RIVERSIDE**	
Date:		
Drawn by:	*These ties are for the purpose of perpetuating the found monumentation. No claim is made as to the relationship of the points or lines shown hereon to true boundary locations.*	Sheet 1 of 1
W.O.:		File No.:
F.B.:		