Street: WILDING PL. 8821 TIF

X-Street: ROANOAK PL.

OFFICIAL USE ONLY

J.O. 77175 SURVEY OF T2 No 2078-2 Final mon DATE OCT 78

F.B. 1041 PAGE 168 PARTY NO AND MEMBERS Jose Espinoza N. Evans R. Diaz Jr.

M.S. NOTES CALC'D BY CALC'S CHECKED BY MAP NO. WEATHER

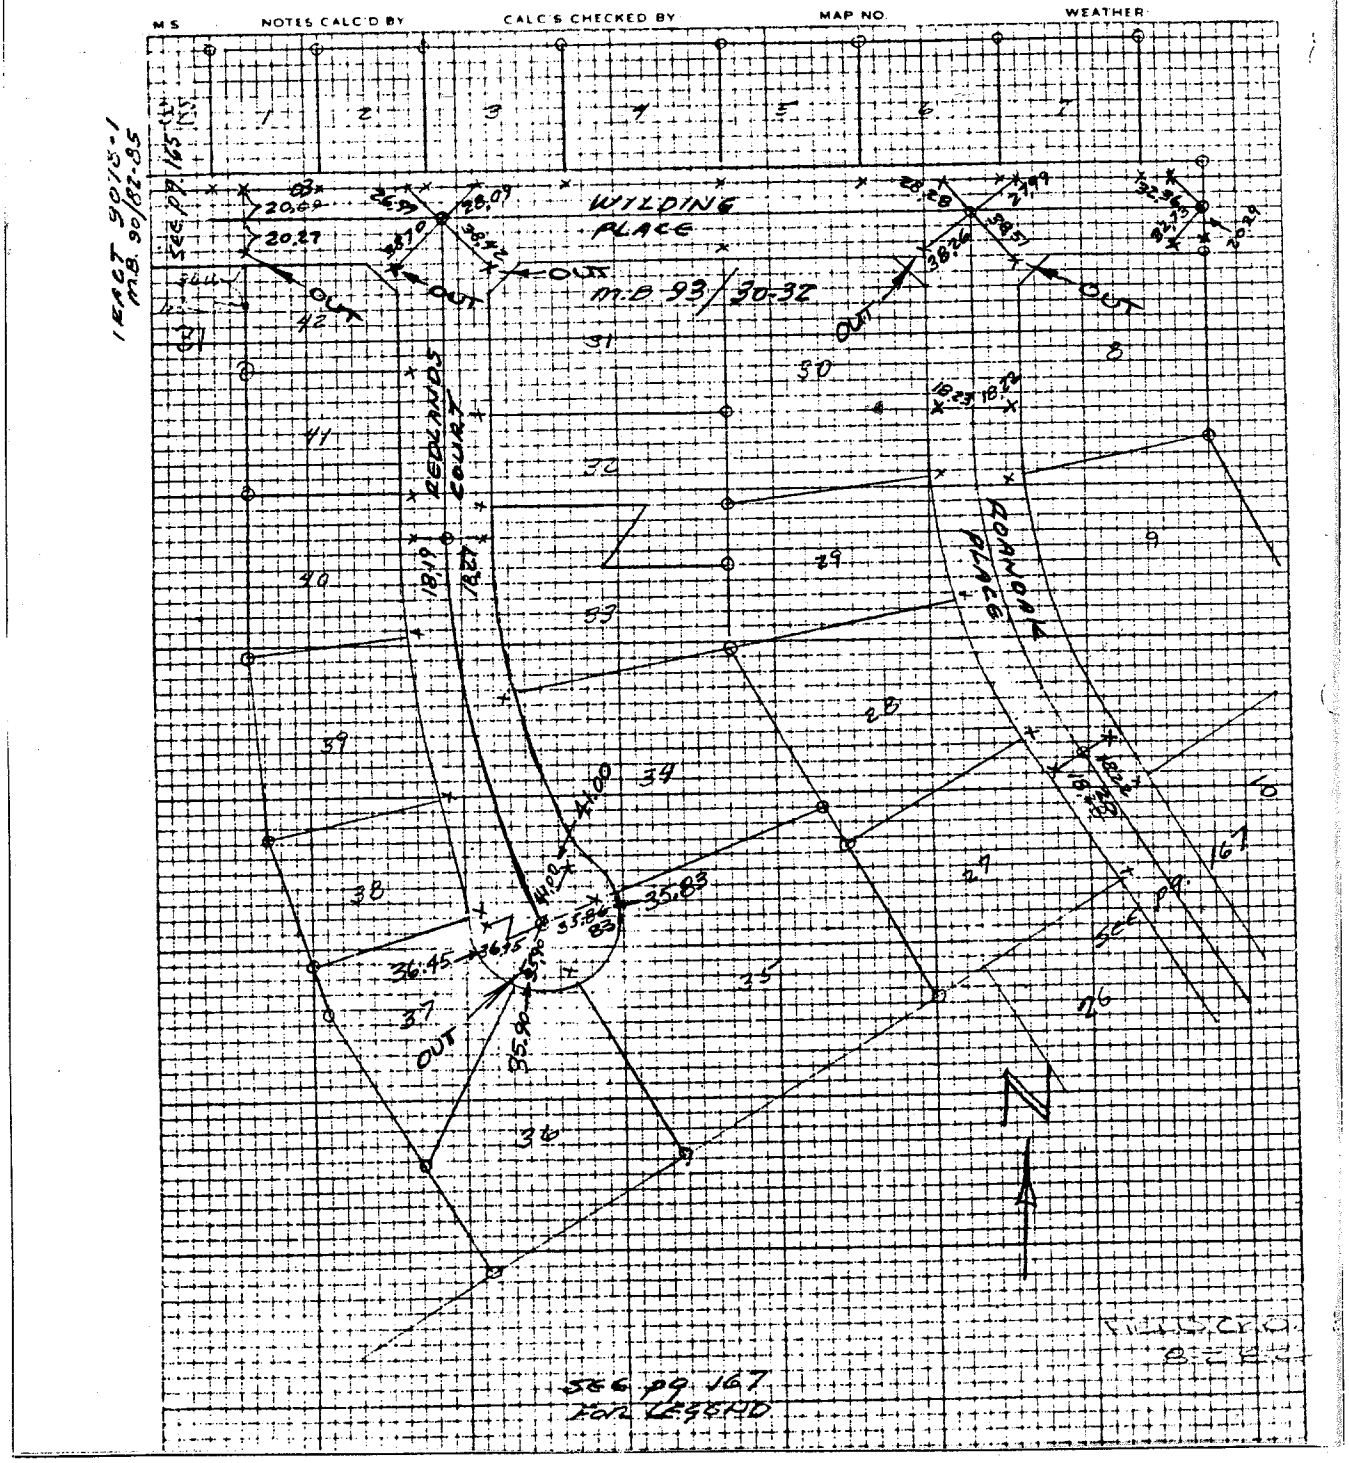

✕ FD. Ramset Nail on T/C	● FD. LD. & TK. on T/C
■ FD. "C" Nail on T/C	○ Set LD. & TK. on T/C

Scale:	**OFFICIAL TIE PLAT** **CITY OF RIVERSIDE**	
Date:		
Drawn by:	*These ties are for the purpose of perpetuating the found monumentation. No claim is made as to the relationship of the points or lines shown hereon to true boundary locations.*	Sheet 1 of 1
W.O.:		File No.:
F.B.:		