TRACT Nº 3874

Being a subdivision of a portion of the N½ of Section 6, T.3S., R.4W., S.B.B.&M.

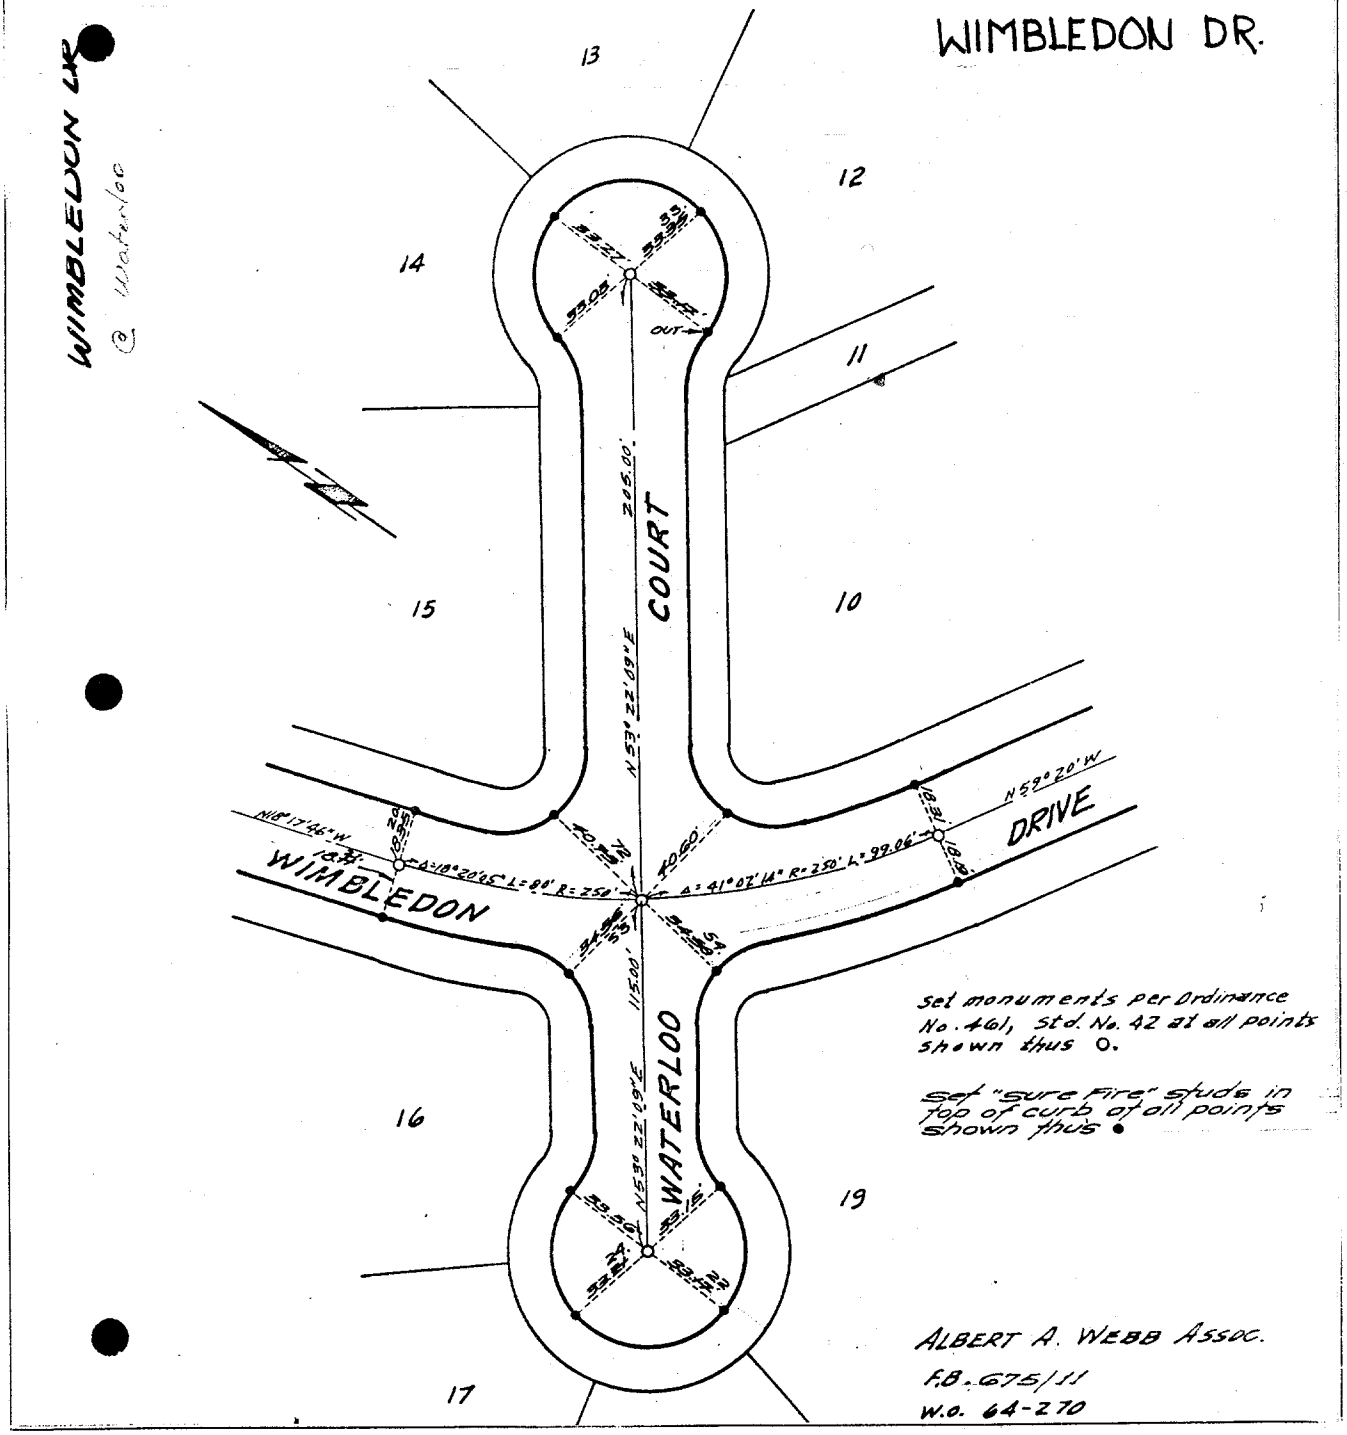

ALBERT A. WEBB ASSOC.
F.B. 675/11
W.O. 64-270

Street: WIMBLEDON DR. 8834 TIE X-Street: WATERLOO CT.

OFFICIAL USE ONLY

✕	FD. Ramset Nail on T/C
■	FD. "C" Nail on T/C
●	FD. LD. & TK. on T/C
○	Set LD. & TK. on T/C

Scale:	**OFFICIAL TIE PLAT** **CITY OF RIVERSIDE**	
Date:		
Drawn by:	*These ties are for the purpose of perpetuating the found monumentation. No claim is made as to the relationship of the points or lines shown hereon to true boundary locations.*	Sheet 1 of 1
W.O.:		File No.:
F.B.:		