Street: VAN BUREN BLVD X-Street: EQUESTRIAN DRIVE

OFFICIAL USE ONLY

9623 TIE

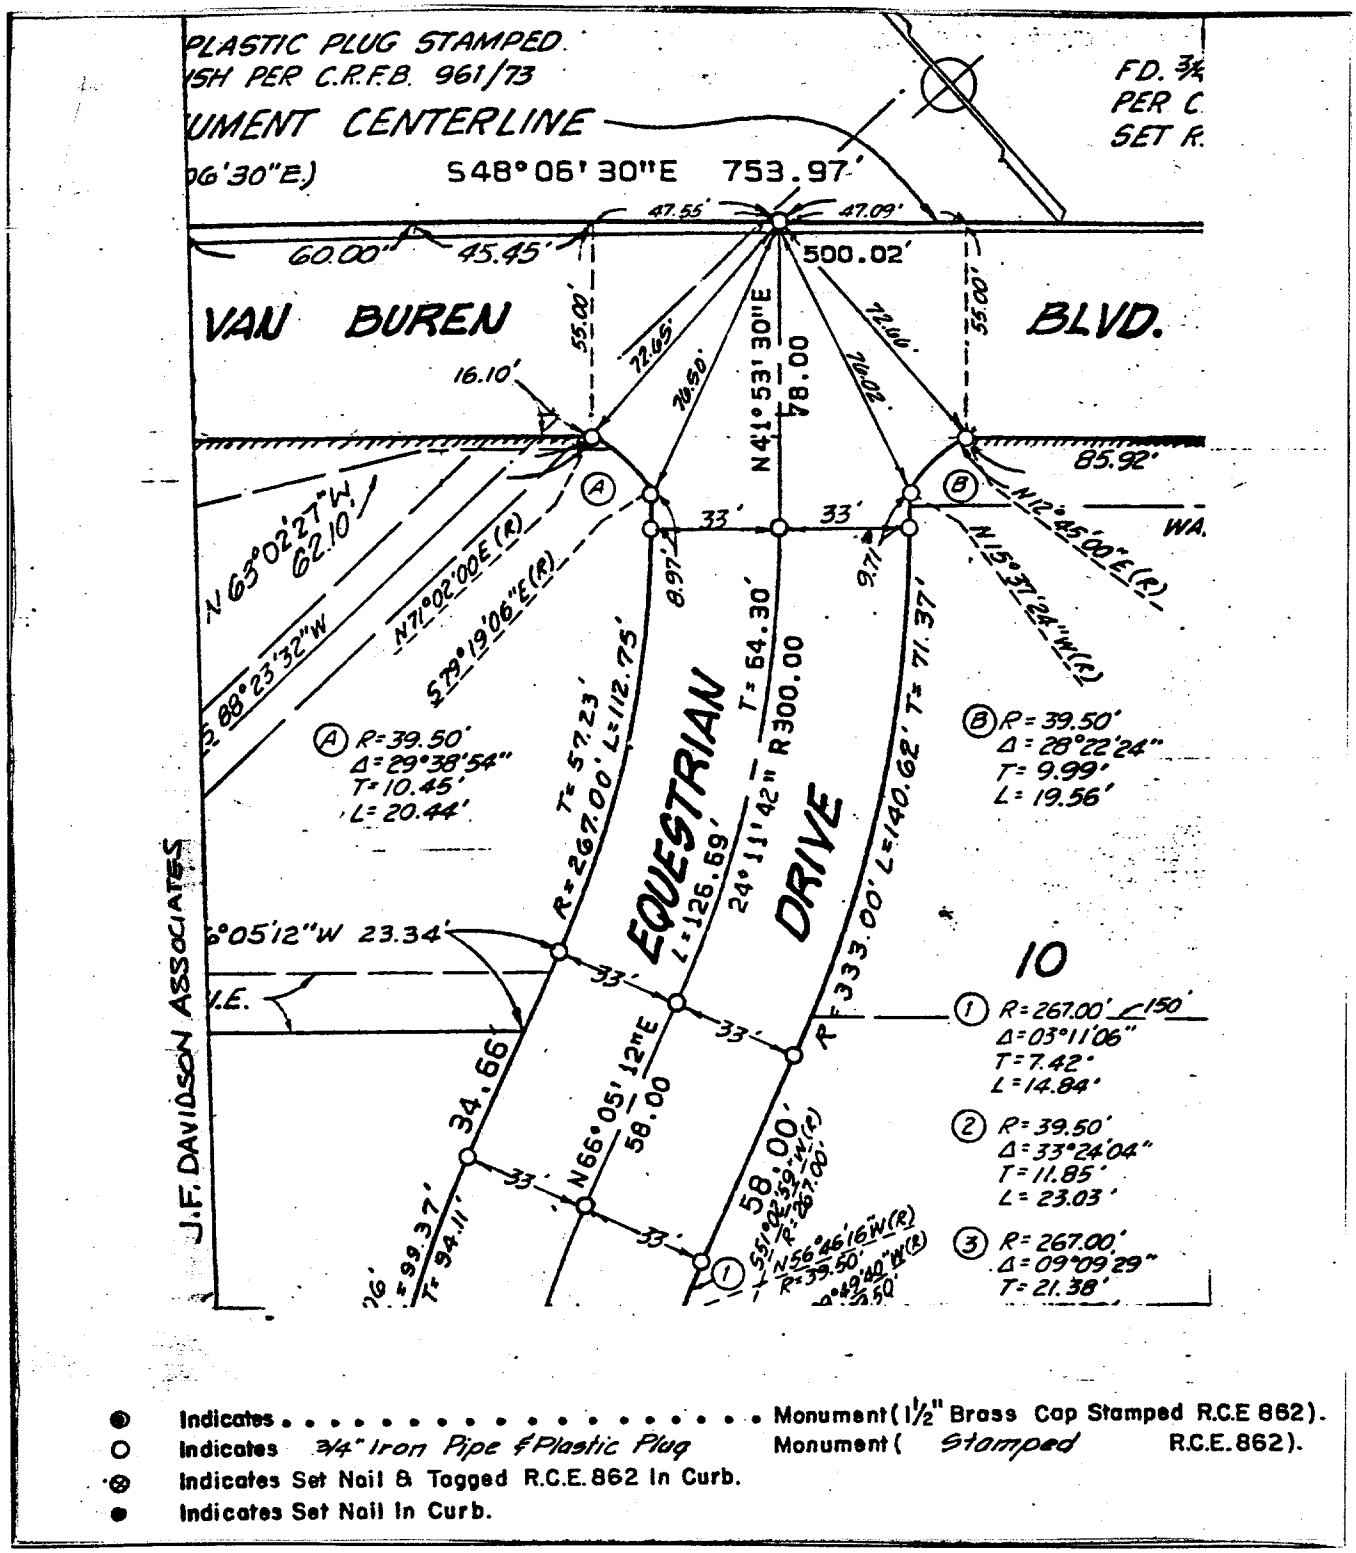

- ◉ Indicates . . . . . Monument (1½" Brass Cap Stamped R.C.E 862).
- ○ Indicates 3/4" Iron Pipe & Plastic Plug Monument (Stamped R.C.E. 862).
- ⊗ Indicates Set Nail & Tagged R.C.E. 862 In Curb.
- ● Indicates Set Nail In Curb.

× FD. Ramset Nail on T/C ● FD. LD. & TK. on T/C

■ FD. "C" Nail on T/C ○ Set LD. & TK. on T/C

Scale: 1" = 50'	**OFFICIAL TIE PLAT** CITY OF RIVERSIDE	TRACT 7518-1
Date: JUNE 1978		
Drawn by:	*These ties are for the purpose of perpetuating the found monumentation. No claim is made as to the relationship of the points or lines shown hereon to true boundary locations.*	Sheet 1 of 1
W.O.:		File No.:
F.B.:		