SURVEY OF: ℄ TIES: ORANGE TERRACE PARKWAY

FOR: _____ W.O. No. _____ Date: 8-17-90

SURVEY PARTY: FURCALL, TENNEY REF. _____ A.M. _____

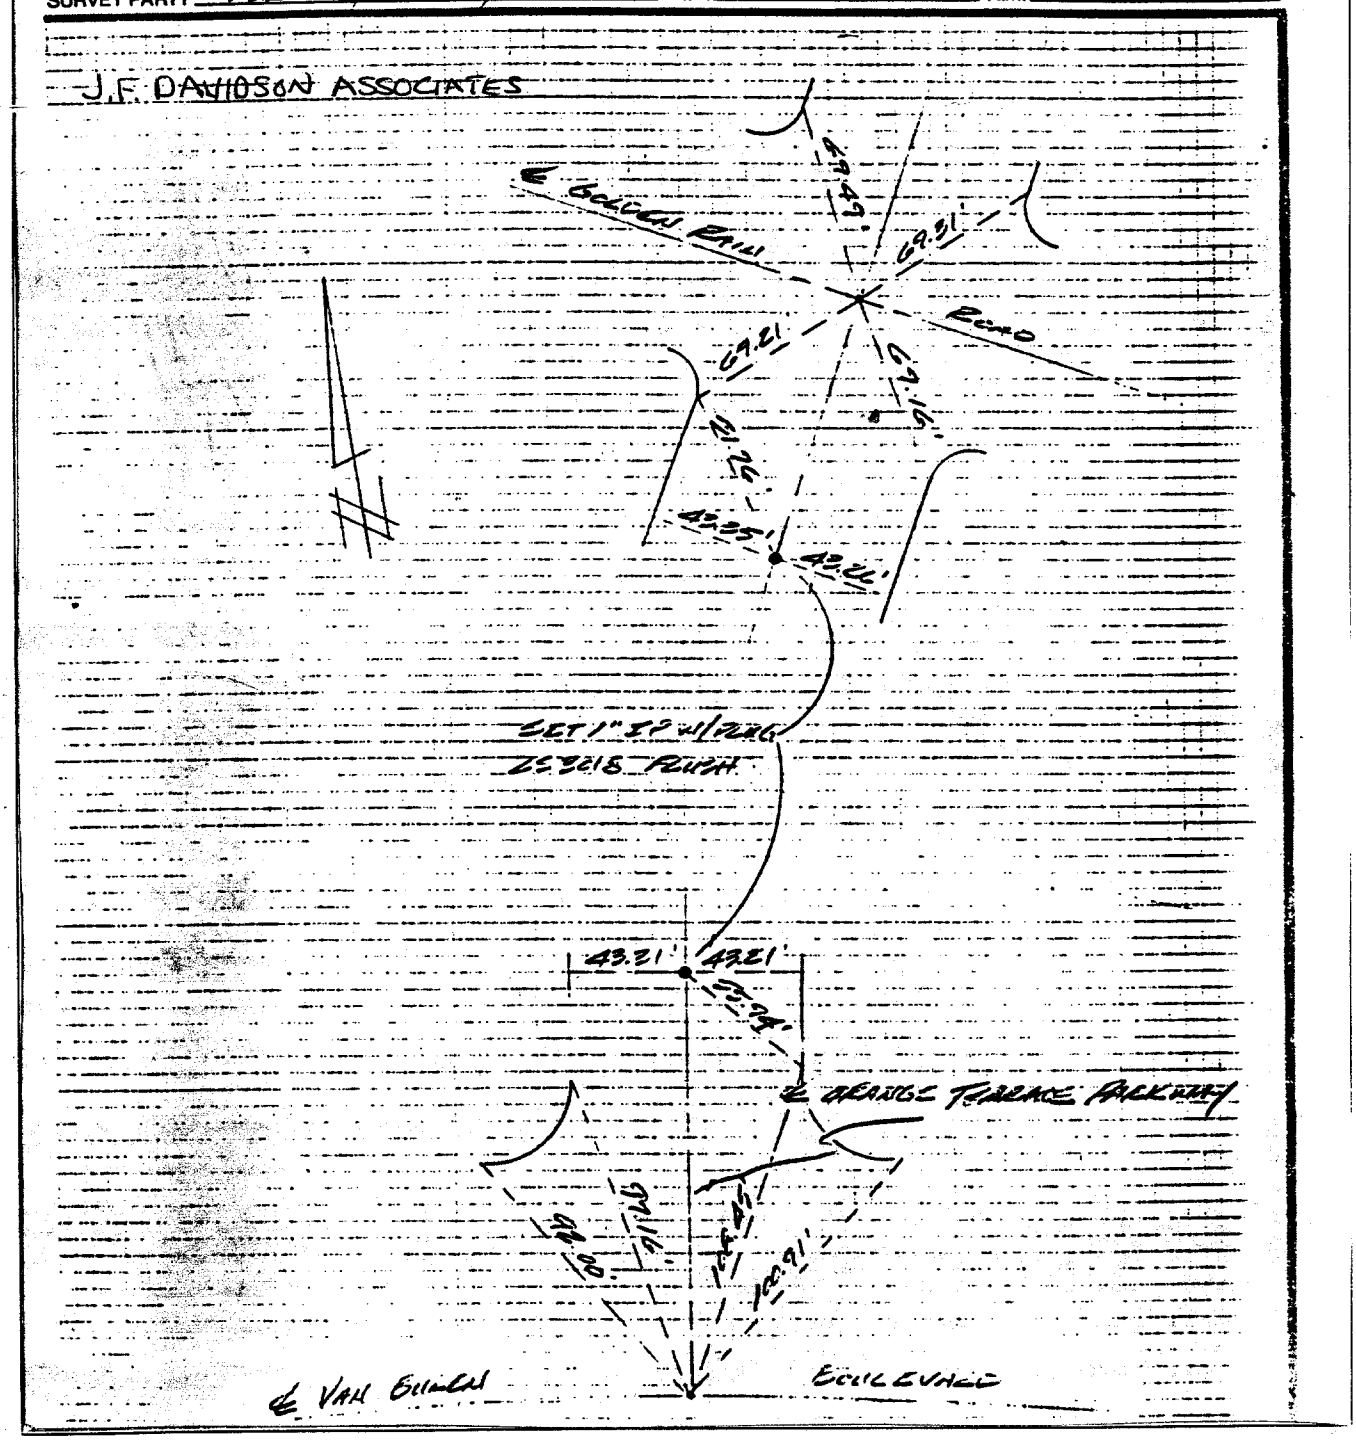

Street: VAN BUREN 9686 T/P

X-Street: ORANGE TERRACE WAY

OFFICIAL USE ONLY

✕ FD. Ramset Nail on T/C

■ FD. "C" Nail on T/C

● FD. LD. & TK. on T/C

○ Set LD. & TK. on T/C

Scale:	**OFFICIAL TIE PLAT**	
Date: 8-17-90	**CITY OF RIVERSIDE**	
Drawn by:	*These ties are for the purpose of perpetuating the found monumentation. No claim is made as to the relationship of the points or lines shown hereon to true boundary locations.*	Sheet 1 of 1
W.O.:		File No.:
F.B.: 10058/448		