M.B. 4/56

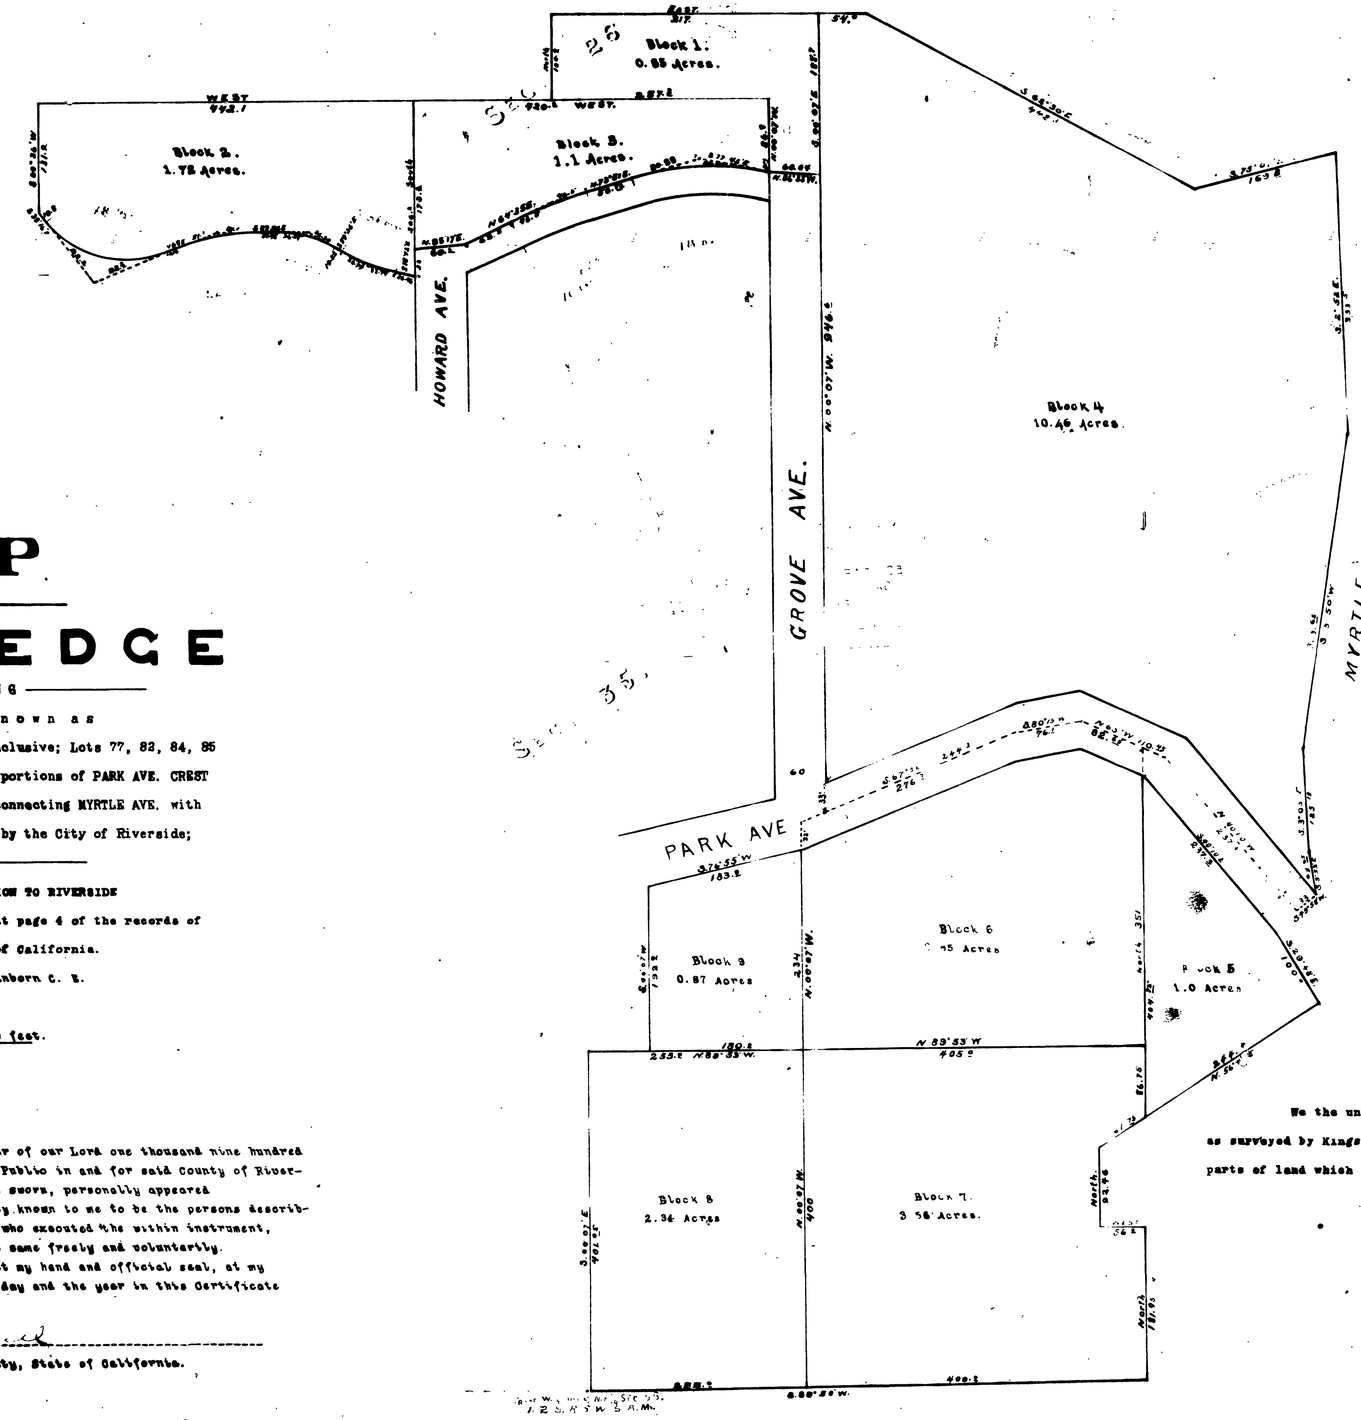

N

MAP
OF
ROCKLEDGE

COMPRISING

land formerly known as

Lots 1 to 11 inclusive, Lots 157 to 163 inclusive; Lots 77, 82, 84, 85 and portions of Lots 75, 76 and 83, also portions of PARK AVE. CREST AVE. GROVE AVE. and the short Street connecting MYRTLE AVE. with PARK AVE. which have been abandoned by the City of Riverside;

DIVISION "D" OF HALLS ADDITION TO RIVERSIDE

as per map recorded in Book 9 of Maps at page 4 of the records of San Bernardino Co. State of California.

Surveyed by Kingsbury Sanborn C. E.

January 1902.

Scale 1 inch = 100 feet.

STATE OF CALIFORNIA } ss.
COUNTY OF RIVERSIDE

On this 25th day of February in the year of our Lord one thousand nine hundred and two, before me, WM. A. CORRELL, a Notary Public in and for said County of Riverside, residing therein, duly commissioned and sworn, personally appeared JAMES G. HALL and DOROTHEA S. HALL, personally known to me to be the persons described in, and whose names are subscribed to and who executed the within instrument, and acknowledged to me that they executed the same freely and voluntarily.

IN WITNESS WHEREOF, I have hereunto set my hand and official seal, at my office in Riverside, in the said County, the day and the year in this Certificate first above written.

Wm A Correll

Notary Public in and for Riverside County, State of California.

EXPLANATORY.

Cement points and iron pipes are placed at street centers, and 2"x 2" redwood stakes at all corners.

I hereby certify that this MAP of ROCKLEDGE is a correct representation of the survey made by me in January 1902.

Kingsbury Sanborn

We the undersigned, hereby execute and adopt this Map of ROCKLEDGE as surveyed by Kingsbury Sanborn in January 1902, to designate the different parts of land which it represents as divided into Blocks and Streets.

James G. Hall

MB