THE RIVERSIDE LAND AND IRRIGATING COMPANY, a corporation organized and existing under the laws of the State of California by its president and Secretary duly authorized, hereby execute and adopt this Map of the Victoria Addition to Casa Blanca as surveyed by G.M. Pearson in July 1905 to designate the different tracts of land which it represents as divided into Lots and streets

THE RIVERSIDE LAND AND IRRIGATING Co.

By S. C. Evans V. President

By P. T. Evans Secretary

STATE OF CALIFORNIA } SS.
COUNTY OF RIVERSIDE }

On this 17 day of August in the year of our Lord, one thousand nine hundred and five, before me, Raymond Best, a notary Public in and for said County and State, duly commissioned and sworn, personally appeared S C Evans Jr. and P.T. Evans, personally known to me to be the president and secretary of the Corporation described in and who executed the within and annexed instrument, and acknowledged to me that such Corporation executed the same.

In witness whereof I, have hereunto set my hand and affixed my official seal, the day and year in this certificate first above written

Notary Public in and for Riverside County
State of California

I, hereby certify that this Map is a correct representation of the survey of the Victoria Addition to Casa Blanca as made by me in July 1905

Geo M. Pearson

# MAP
## — OF THE —
# VICTORIA ADDITION
## — TO —
# CASA BLANCA

Being the Riverside Land and Irrigating Company's Subdivision of that portion of Lot 3 Block 65 Sayward and Evans Lands lying on the southerly side of the Right of Way of the Southern California Railway.

SURVEYED BY G.M. PEARSON

JULY 1905 - SCALE 100 FT = 1 INCH

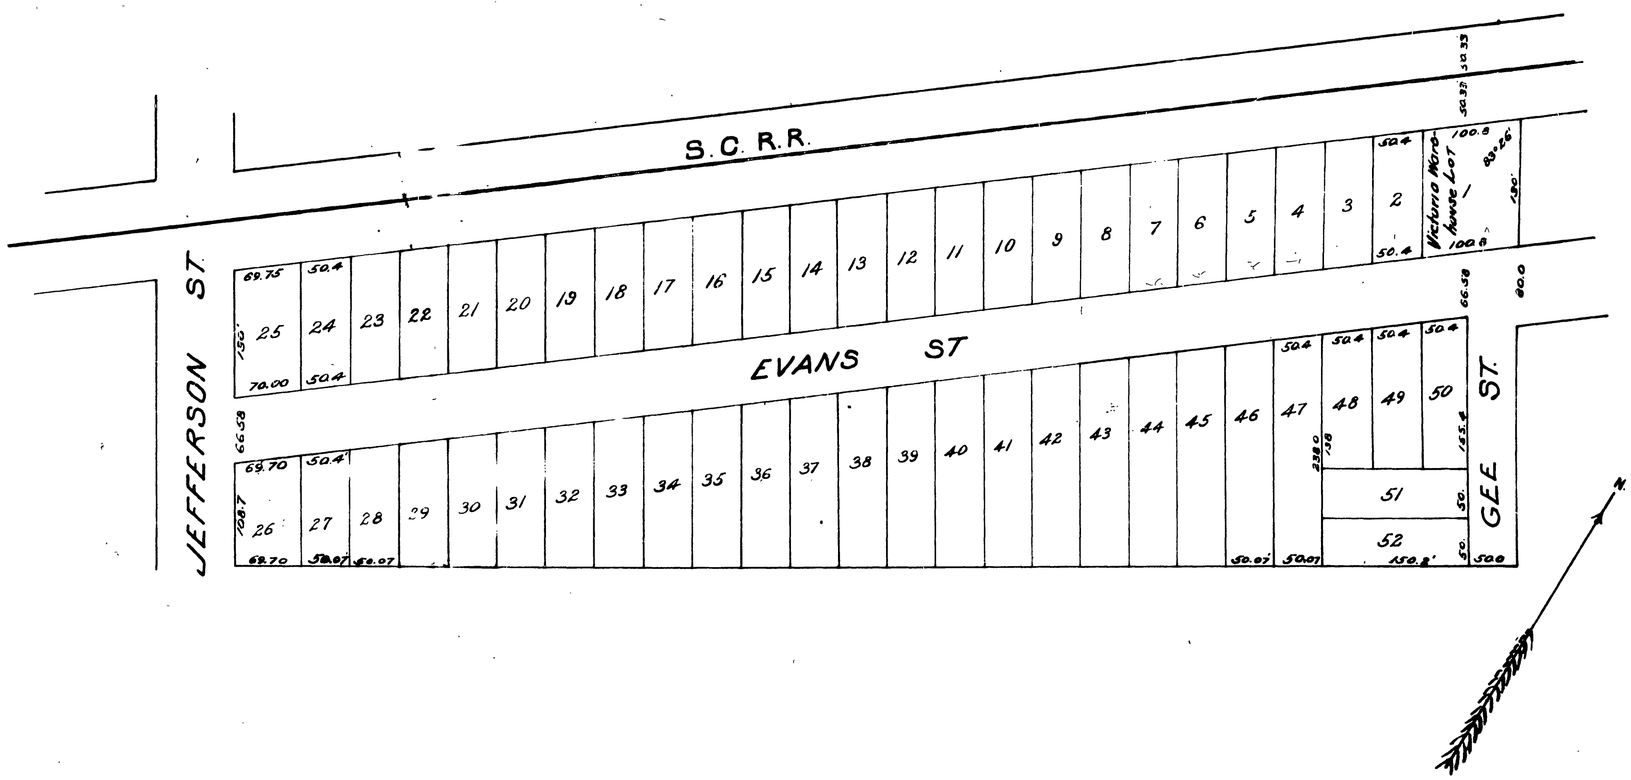


M.B. 5/132

M.B. 5/132

MB5/132