...J. that the within map or plat is hereby adopted as the official map of the Suman Tract, and the streets shown on said map are hereby accepted as public streets, and the City ... is hereby authorized and directed to attest said map by signing his name thereto as Clerk ... and to affix the seal of the City thereto.

I hereby certify that the foregoing resolution was adopted by the Mayor and Common Council of the City of Riverside, this 22nd day of June, 1910

Attest: M. A. Jacobs
City Clerk

I hereby certify that there are no liens for unpaid taxes except taxes now assessed but not yet payable, against any part of the lans included within the tract or Subdivision shown hereon

Witness my hand this 11 day of June 1910

[illegible]
Assessor of County of Riverside

[illegible]
Tax Collector of the County of Riverside

MAP
OF
SUMAN TRACT

BEING A SUBDIVISION OF A PORTION OF LOTS 2000-2001, OF THE SOUTHERN CALIFORNIA COLONY ASSOCIATION'S LANDS, IN THE CITY OF RIVERSIDE, COUNTY OF RIVERSIDE, STATE OF CALIFORNIA.

JUNE, 1910 - SCALE 1" = 60' - A DRAWING BY [illegible]

The Riverside Title and Trust Company (a Corporation) does hereby dedicate the streets shown on this map for public use and hereby execute and adopt this map as herein shown

THE RIVERSIDE TITLE AND TRUST CO.

[illegible] President.

L. B. Scranton Secretary

State of California } ss
County of Riverside }

On this 11th day of June in the year of our Lord, one thousand nine hundred and ten, before me, [illegible] Waite, a Notary Public, in and for said County and State, personally appeared J. A. Sumner known to me to be the President and L. B. Scranton, known to me to be the Secretary of the corporation that executed the within instrument and known to me to be the persons who executed the within instrument on behalf of the corporation therein named and acknowledged to me that such corporation executed the same

Chas. Waite
Notary Public in and for the County of Riverside, State of California

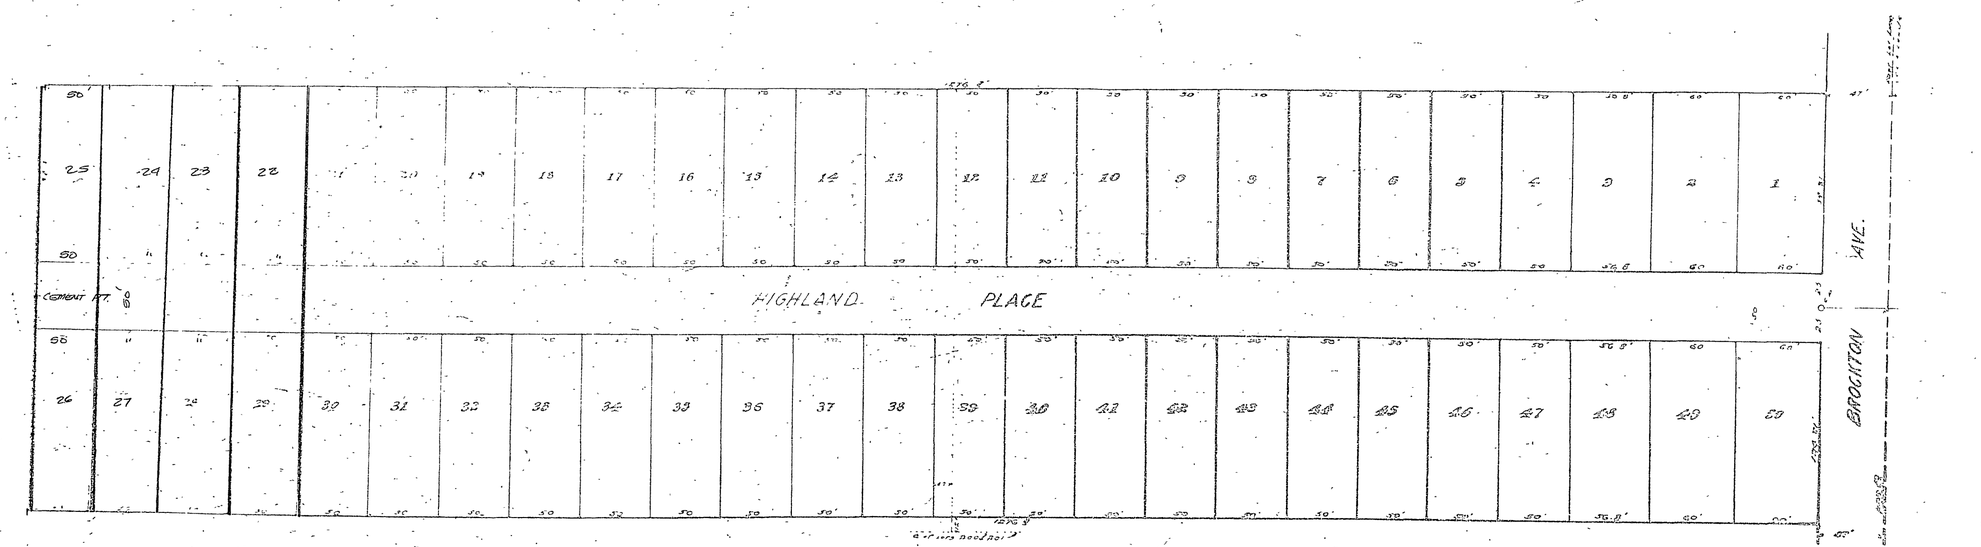

Suman Tr. M.B. 7/34

M.B. 7/34