1

FINAL MAP
OF
DIVISION "A"
Halls Addition to Riverside

SAN BERNARDINO CO. CAL'A.

EMBRACING PART OF SEC 26. T. 2 S N 5W. S.B.M.

Survey completed the Nov. 1888 by C C Miller C.E.

SCALE 100 FT = 1 INCH.

Recorded at request of Priestly Hall Dec 15th 1888.

By W P Dave Dep't

Legare Allen County Recorder.

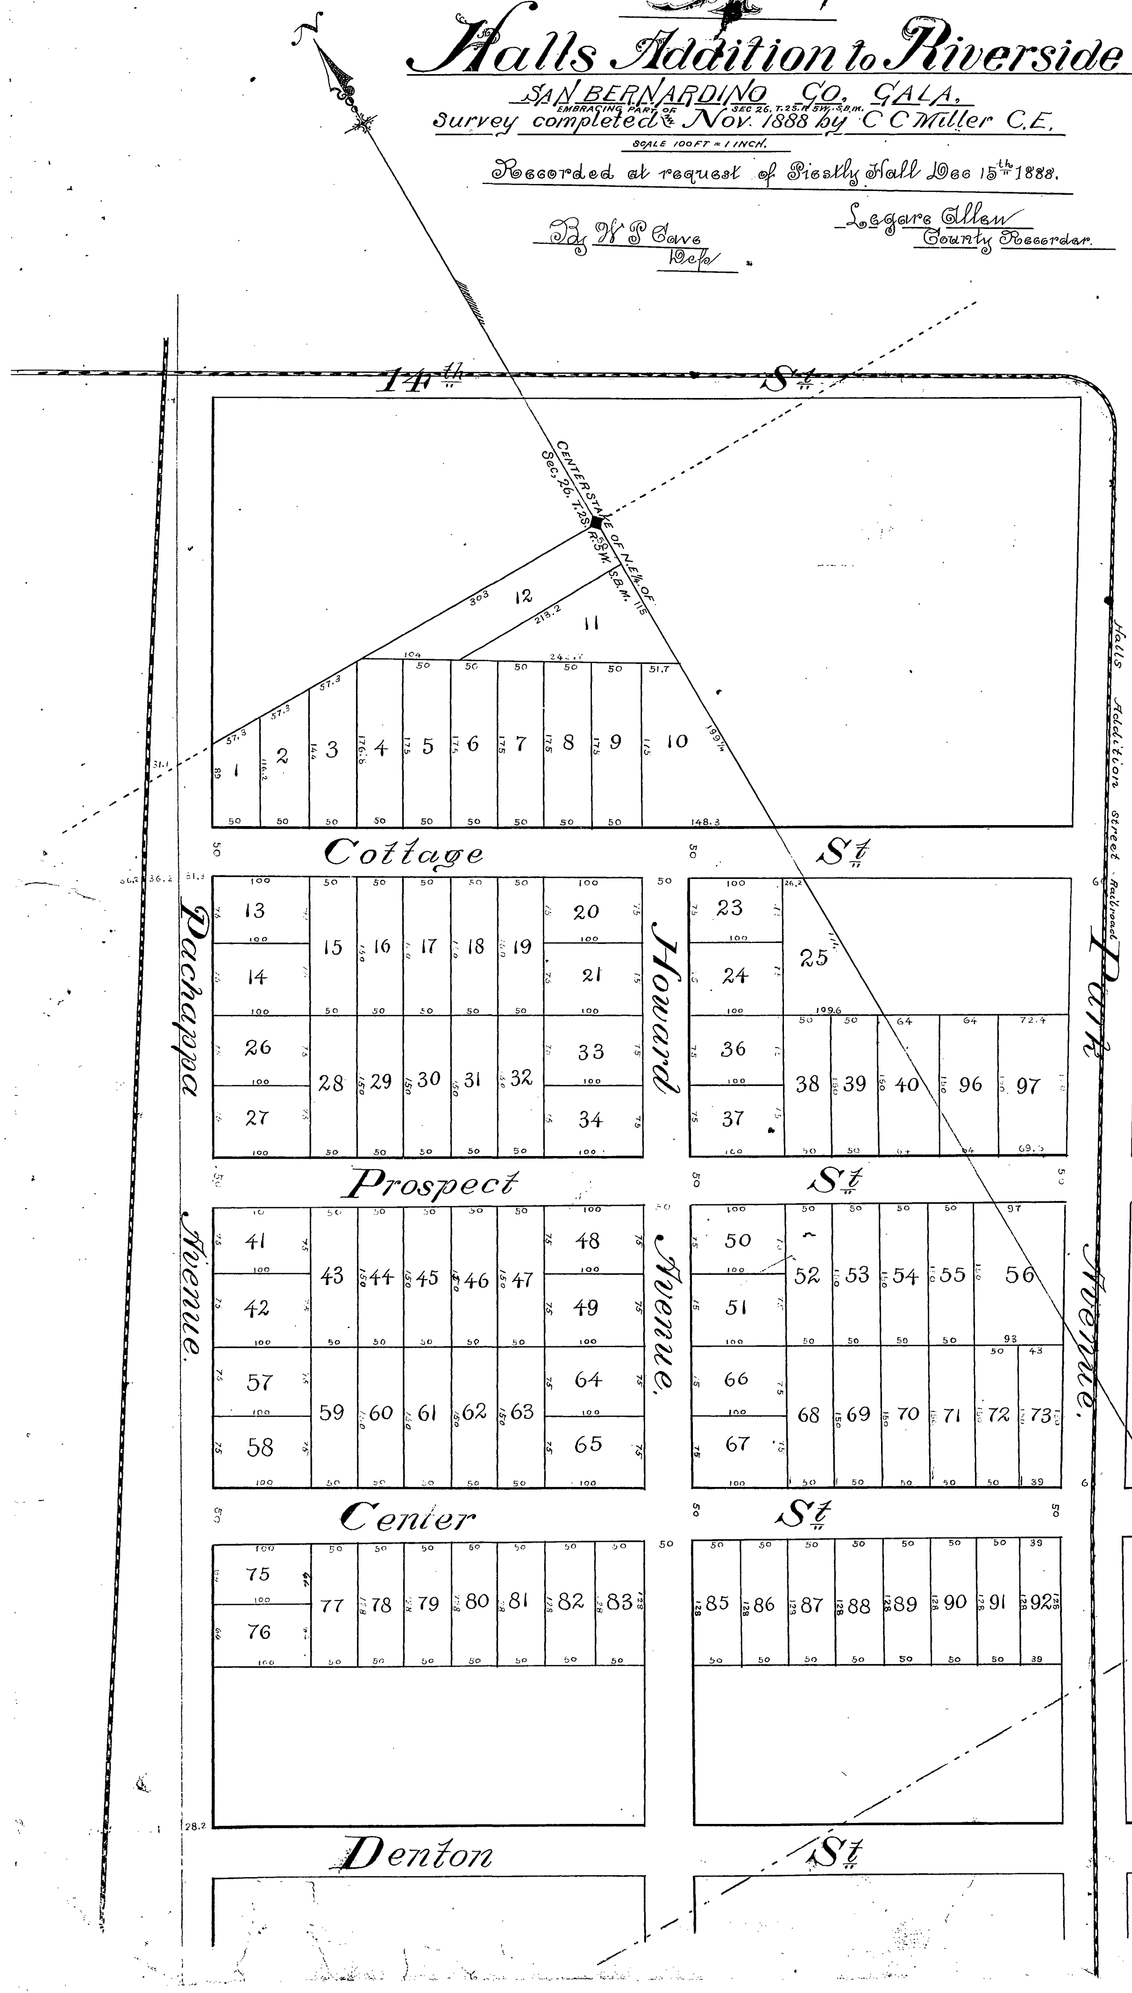

Be it known that the undersigned, Priestly Hall, proprietor of Division "A" Halls Addition situated as follows to wit: in the City of Riverside, San Bernardino County California, and embracing a portion of Sec 26. T2.S. R.5W. and being about 21.26 acres more or less I hereby acknowledge, and certify that I procured, and caused to be made a survey of the same, of which this plat is a true plan thereof. for the purpose of record, And I hereby declare the dedicate the Streets therein designated to the public use and benefit for ever, reserving however at all times unto myself, my heirs or assigns, the right of way over, and across through and under said Streets for Street Car, Steam and Electric railways. Telegraph and Telephone lines. Sewers, water and Gas conduits, flumes and water pipes for domestic and irrigating purposes. and the right to construct operate, and repair and maintain the same, or either of them for ever.

In testimony whereof I have hereunto set my hand, and Seal this 15th day of December 1888.

Priestly Hall (28)

State of California } ss
County of San Bernardino }

On this fifteenth day of December, in in the year one thousand eight hundred and eighty eight before me Lucius E Miner a Notary Public in and for said County residing therein duly commissioned and sworn, personally appeared Priestly Hall. known to me to be the person described in, whose name is subscribed to, and who executed the within instrument, & he acknowledged to me that he executed the same.

In witness whereof I have hereunto set my hand and affixed my official seal the day and year in this certificate first above written

(seal) Lucius E Miner Notary Public

State of California } ss
County of San Bernardino }

I. C.C Miller. Surveyor, and Civil Engineer do solemnly swear that I made careful survey of Division "A" Halls addition to Riverside San Bernardino Co California and that the Streets, and lots as noted on the plat drawn on this sheet & the said division "A" has been staked out on the ground according to this Map or plat and that the same embraces a part of Sec 26. T. 2 S. R. 5 W. S.B.M. as shown by this plat.

C C Miller (23)

Subscribed and sworn before me this fifteenth day of December 1888.

(seal) Lucius E Miner Notary Public