# FINAL MAP
## OF
## DIVISION "B"
## Halls Addition to Riverside
SAN BERNARDINO CO. CAL.
EMBRACING PART OF SEC 26 T 2S R 5W S.B.M.
Survey completed in Nov, 1888 by C.C. Miller C.E.
(Scale 200 ft. = 1 inch)

Recorded at request of Priestly Hall
Dec, 15th 1888.
Legare Allen
County Recorder
By W. P. Cave
Depr

Be it known that the undersigned. Priestly Hall, Proprietor of Division "B" Halls addition to Riverside situated and described as follows, to wit: in the City of Riverside San Bernardino Co, California and embracing a portion of Section 26 T.2.S.R. 5W. S.B.M. and being about 59.26 acres

I hereby acknowledge and certify that I procured and caused to be made a survey of the same, of which this plat is a true plan thereof. for the purpose of record. and I hereby devote and dedicate the streets thereon designated to the public use and benefit forever. Reserving however at all times unto myself, my heirs and assigns the right of way over and across, through and under said streets for Street Cars. Steam and Electric railways. Telegraph & Telephone lines, Sewers, water and Gas conduits. flumes, water and gas pipes. for domestic use and irrigating purposes. and the right to construct, operate, repair and maintain the same or either of them forever.

In Testimony whereof I have hereunto set my hand and seal this 15th day of December 1888.

Priestly Hall [S]

State of California } ss
County of San Bernardino

On this fifteenth day of December in the year one thousand eight hundred and eighty eight before me Lucius E Miner a Notary Public in and for said County, residing therein, duly commissioned and sworn. personally appeared Priestly Hall, known to me to be the person described in, whose name is subscribed to, and who executed the within instrument. and he acknowledged to me that he executed the same.

In witness whereof I have hereunto set my hand and affixed my official seal. the day and year in this certificate first above written

(seal)

Lucius E Miner
Notary Public

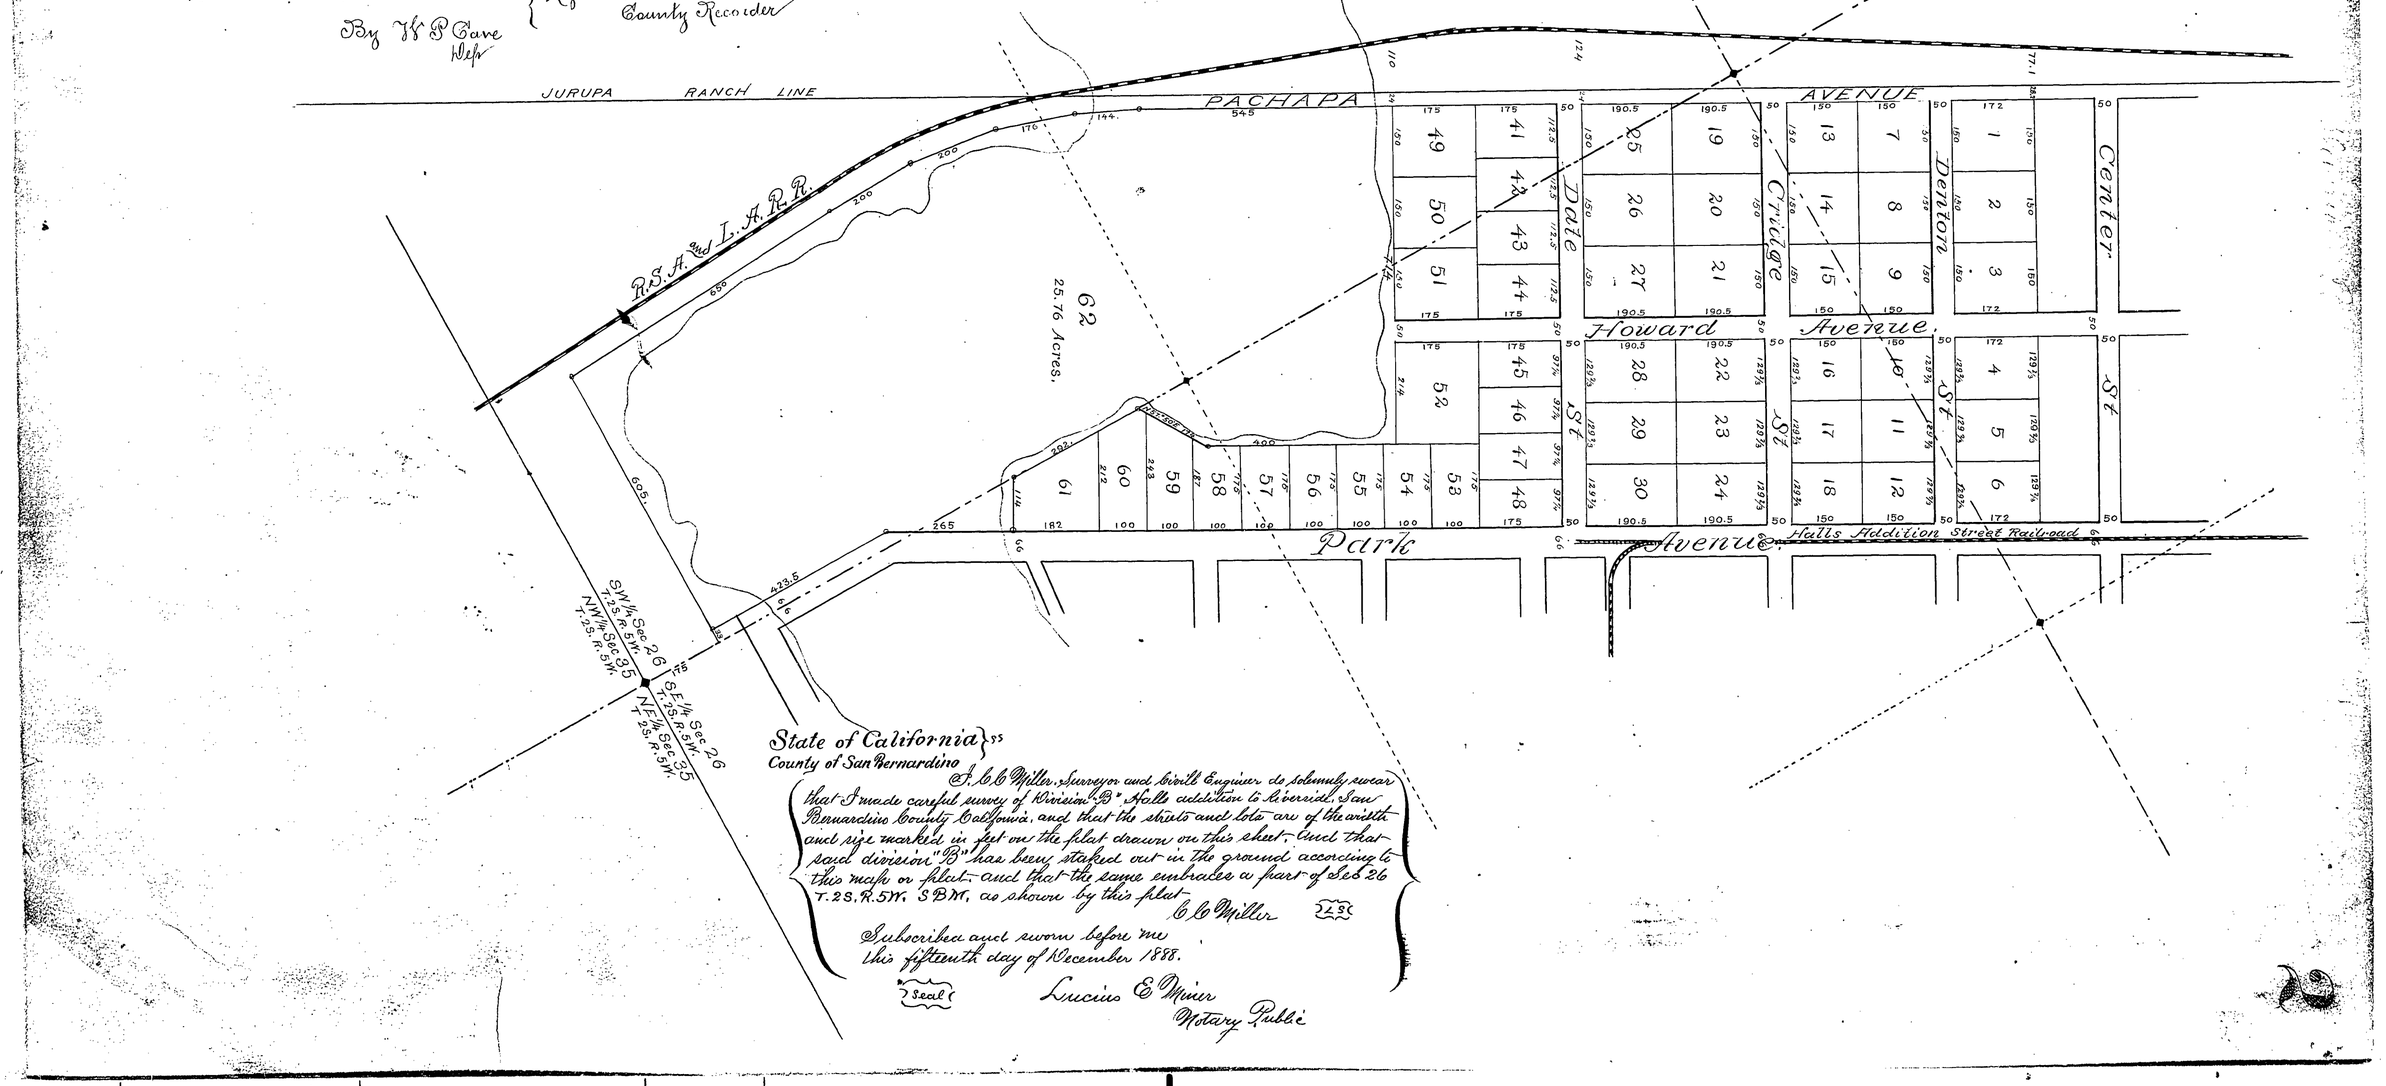


State of California } ss
County of San Bernardino

C. C. Miller, Surveyor and Civil Engineer do solemnly swear that I made careful survey of Division "B" Halls addition to Riverside, San Bernardino County California, and that the streets and lots are of the width and size marked in feet on the plat drawn on this sheet. and that said division "B" has been staked out in the ground according to this map or plat. and that the same embraces a part of Sec 26 T. 2S. R. 5W. S.B.M. as shown by this plat.

C. C. Miller [L.S.]

Subscribed and sworn before me
this fifteenth day of December 1888.

(Seal)

Lucius E Miner
Notary Public