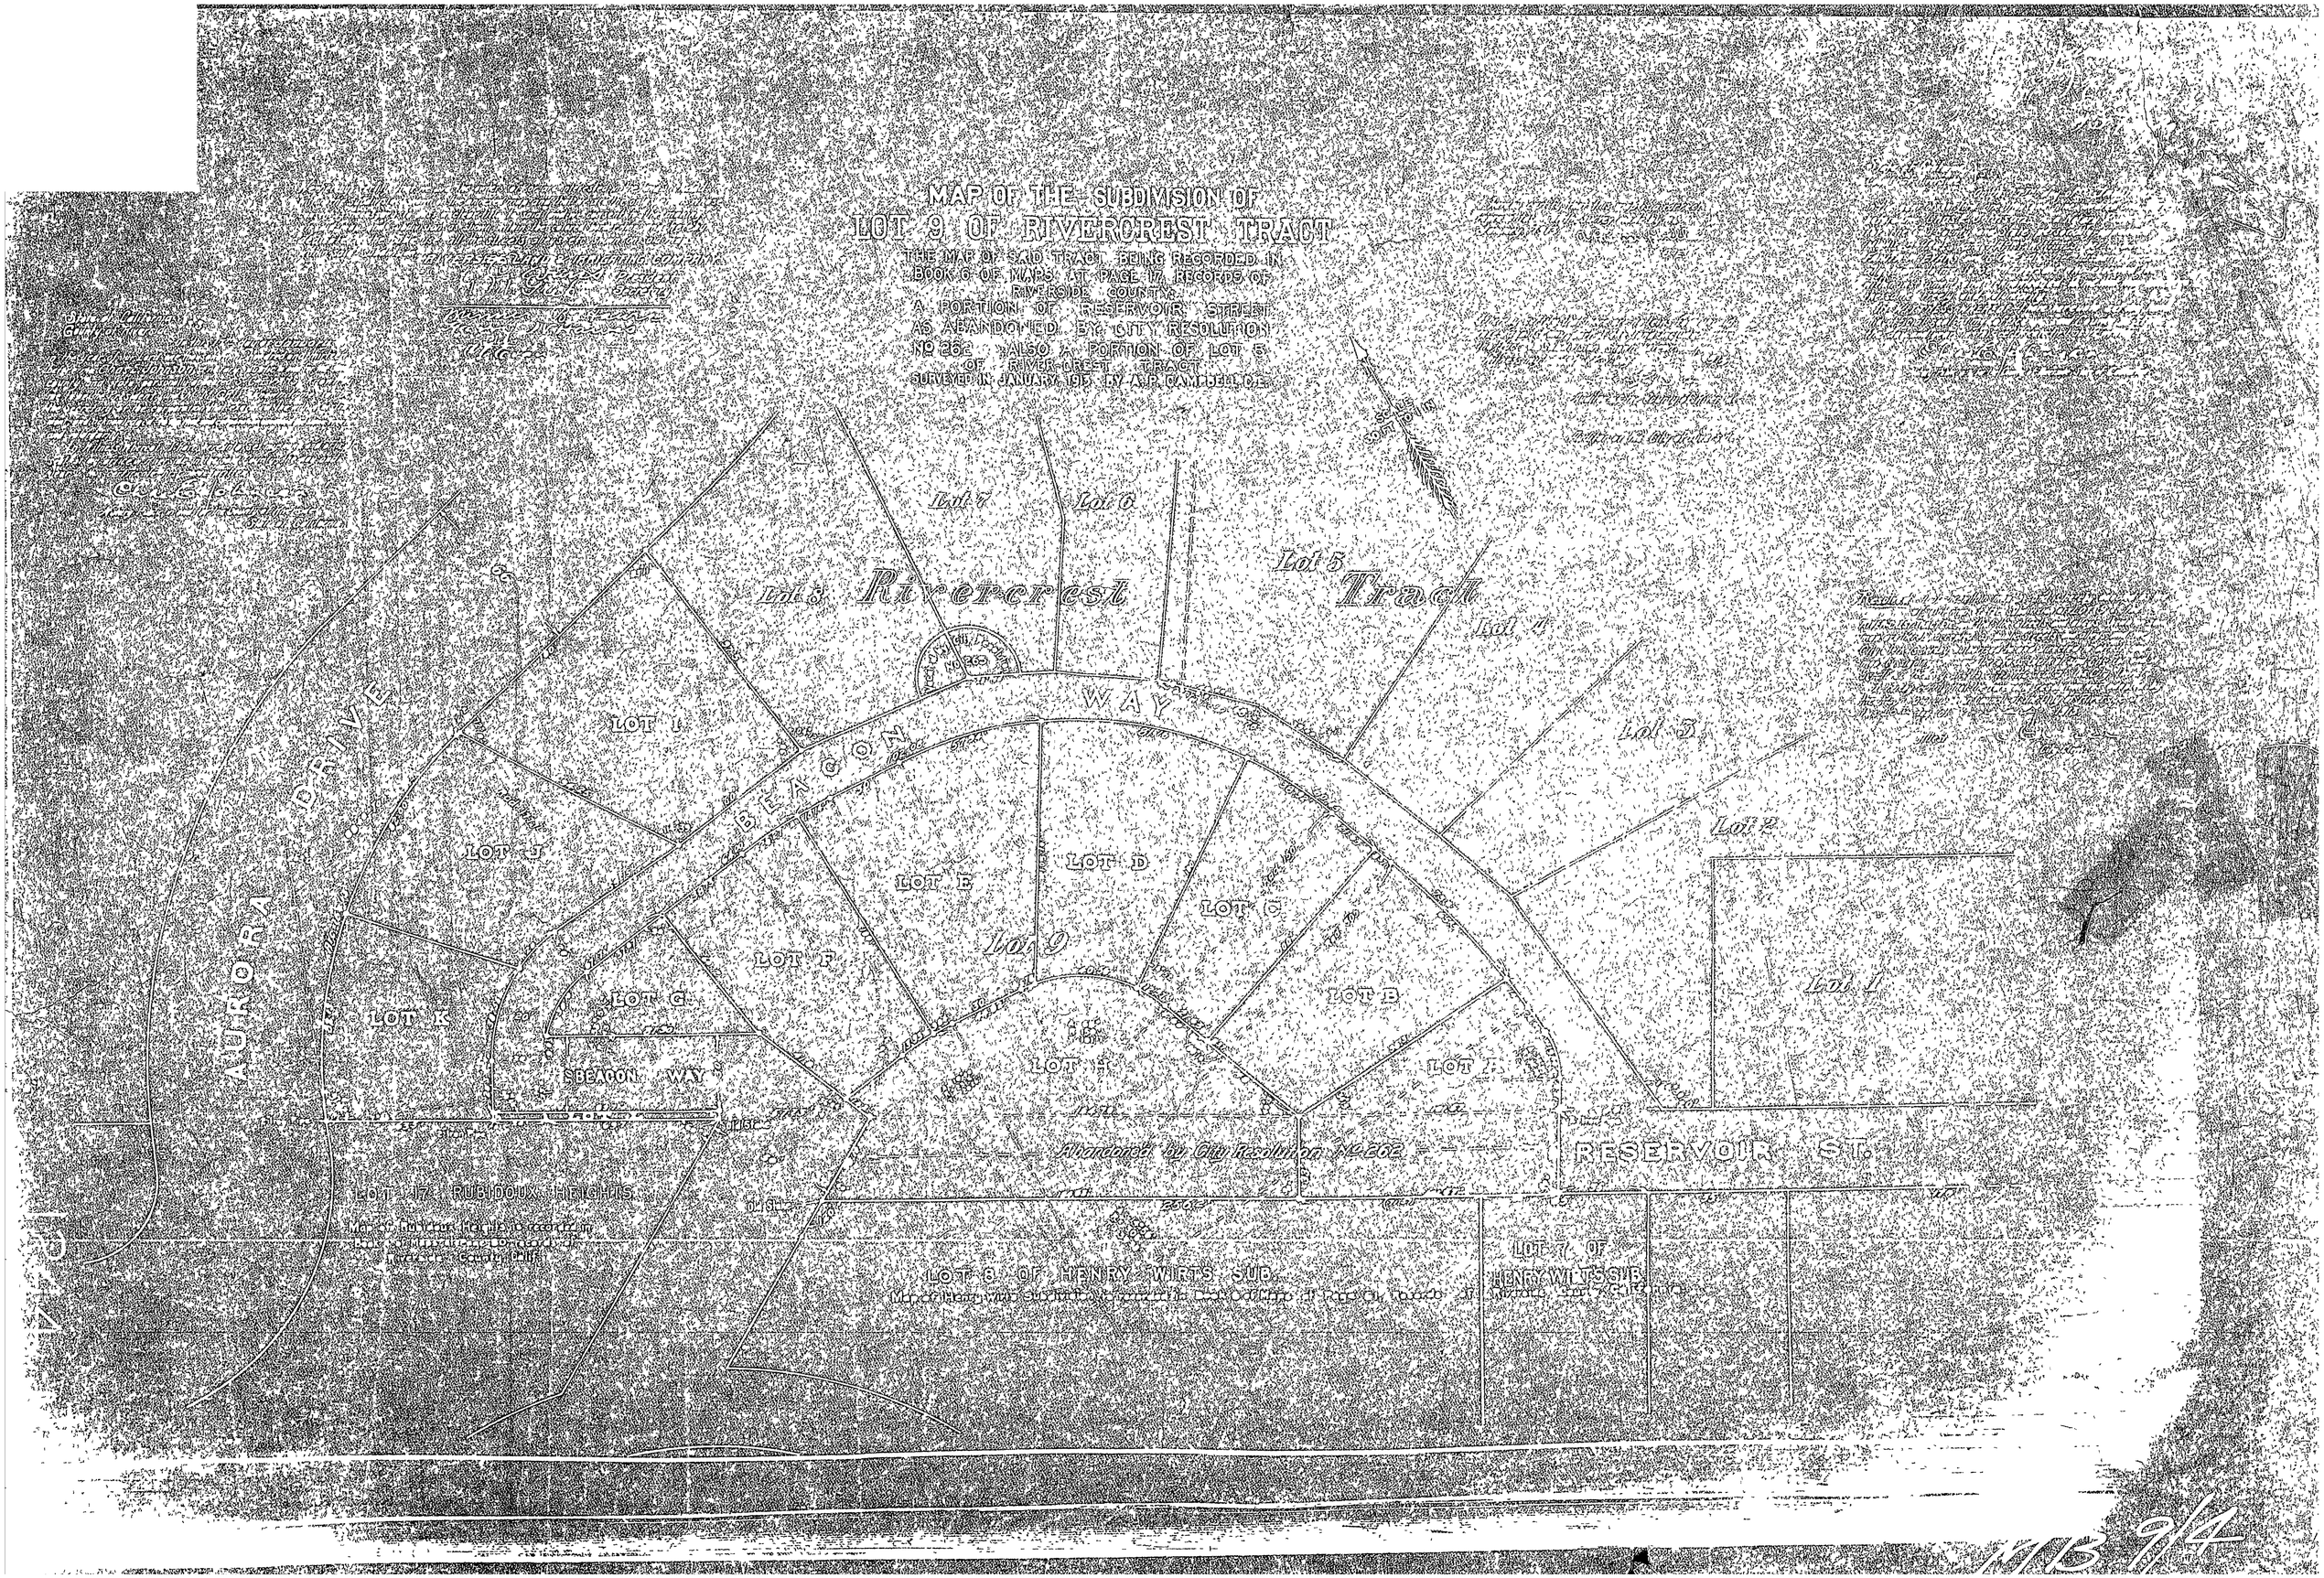
MAP OF THE SUBDIVISION OF
LOT 9 OF RIVERCREST TRACT
THE MAP OF SAID TRACT BEING RECORDED IN BOOK 6 OF MAPS AT PAGE 17 RECORDS OF RIVERSIDE COUNTY.
A PORTION OF RESERVOIR STREET AS ABANDONED BY CITY RESOLUTION No 262 ALSO A PORTION OF LOT 5 OF RIVER CREST TRACT
SURVEYED IN JANUARY 195 BY A.P. CAMPBELL C.E.
Lot 7
Lot 6
Lot 5
Lot 8
Rivercrest
Tract
Lot 4
Lot 3
Lot 2
Lot 1
Lot 9
BEACON WAY
AURORA DRIVE
LOT 1
LOT J
LOT K
LOT G
LOT F
LOT E
LOT D
LOT C
LOT B
LOT H
LOT A
S BEACON WAY
Abandoned by City Resolution No 262
RESERVOIR ST.
LOT 17 RUBIDOUX HEIGHTS
LOT 8 OF HENRY WIRTS SUB.
LOT 7 OF HENRY WIRTS SUB.