28/35

MB 28/35

VESPERLAND
CRESTLAWN MEMORIAL PARK

A PORTION OF SECTION 33, TOWNSHIP 2 NORTH, RANGE 6 WEST IN RIVERSIDE COUNTY, CALIFORNIA

FILED
FEB 8 1955
Jack A. Rose
County Clerk

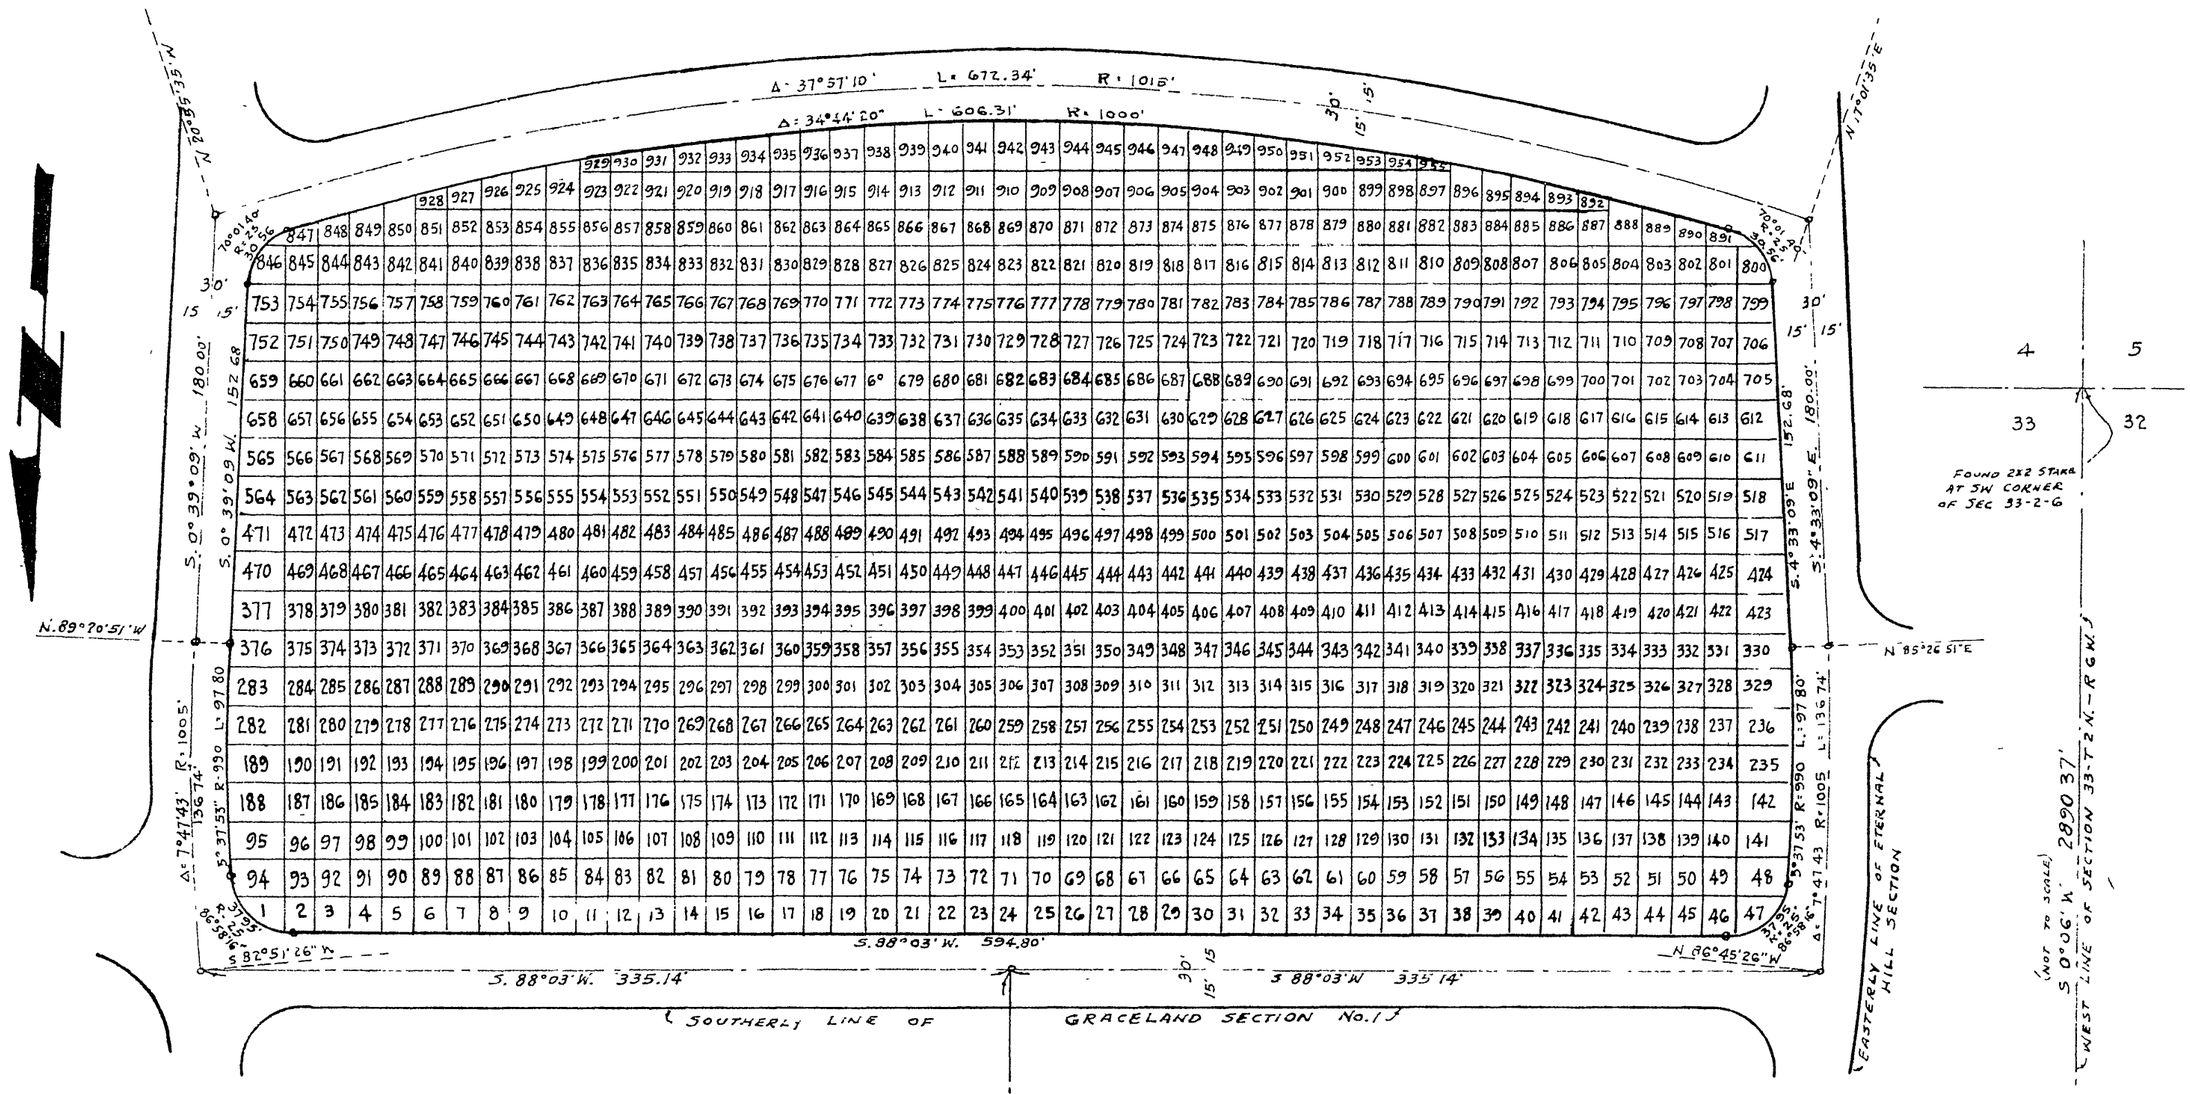

Scale— 1" = 60'

All interior lots are 13'-4" X 16'-0"

Basis of bearings from Riverside County Road Map of Arlington Avenue

I, G J Griffin, hereby certify that I am a Licensed Surveyor of the State of California and that this map, consisting of 1 sheet correctly represents a survey made under my supervision in October, 1954 and that the survey is true and complete as hereon shown

G J. Griffin
L.S. # 2393

We hereby certify that we are the owners of or have some right, title or interest in the land within the subdivision shown hereon the annexed map consisting of one (1) sheet, that we are the only party whose consent is necessary to convey title to said land, and we hereby consent to making and filing of said subdivision and map as shown within the colored border line

CRESTLAWN MEMORIAL PARK ASS'N.
a corporation

by _____ President

by _____ Vice President

State of California } ss.
County of Riverside }

On this 13TH day of December 1954 before me, the undersigned, a Notary Public in and for said County and State, personally appeared Dave Settlemyre, known to me to be the President and Arthur E. Lester, known to me to be the Vice-President of the corporation that executed the within instrument and they acknowledged to me that they executed the same

IN WITNESS WHEREOF, I have hereunto set my hand and affixed my official seal the day and year in this certificate first above written.

Milvin L. Lieder
Notary Public in and for the County of Riverside, State of California