Sheet 2 of 2 Sheets

BLUE CHIP SQUARE

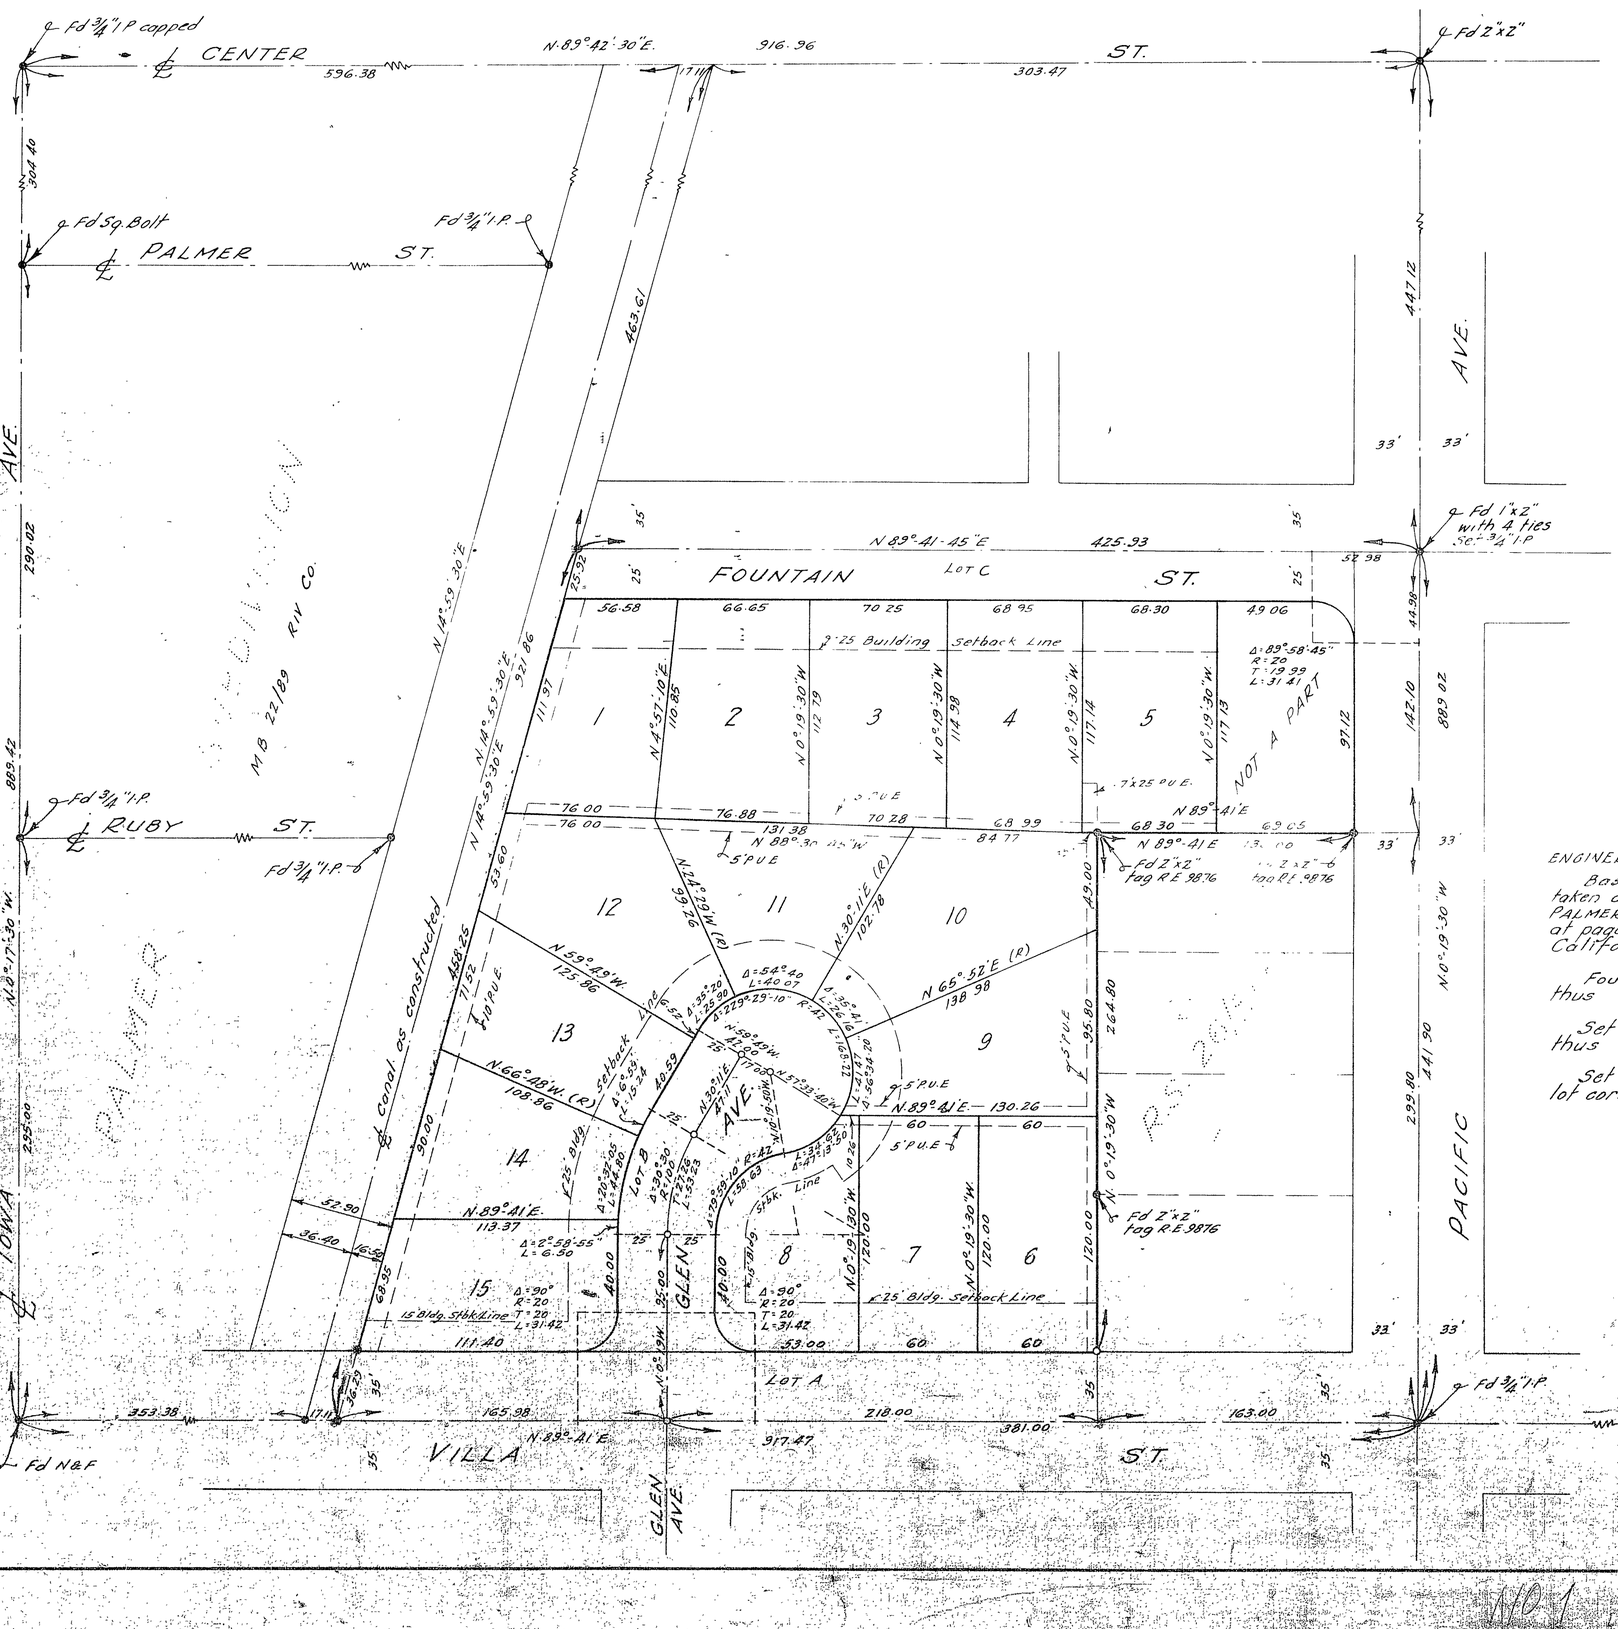

Scale 1" = 50'

— BY —

ALBERT A. WEBB ASSOCIATES
CIVIL ENGINEERS
JUNE - 1957

ENGINEER'S NOTES:

Basis of Bearings is the centerline of IOWA AVE., taken as N 0°17'30"W, as same is shown on map of PALMER SUBDIVISION recorded in Book 22 of Maps at page 89 thereof, records of Riverside County, California.

Found 3/4" I.P. tagged R.E. 9876 at all points shown thus ⊙ unless otherwise noted.

Set 3/4" I.P. tagged R.E. 9876 at all points shown thus ○ unless otherwise noted.

Set 2"x2" Redwood stakes tagged R.E. 9876 at all lot corners unless otherwise noted.

W.O. 57-167 F.B. 162

M.B. 34/84

M.B. 34/84

MB 34/84