63 / 42

COURT OF FAITH
CRESTLAWN MEMORIAL PARK

No. -

W.D. Balogh
Anna B Vaughn
at 12:46 P.M.
Fee $ 5.00
Request: Crestlawn Memorial Park

BEING A SUBDIVISION OF A PORTION OF THE WEST ONE-HALF OF SECTION 33, TOWNSHIP 2 SOUTH, RANGE 6 WEST AS SHOWN ON MAP OF RANCHO LA SIERRA ON FILE IN MAP BOOK 6, PAGE 70, RECORDS OF RIVERSIDE COUNTY, CALIFORNIA.

September 1969 — Scale: 1" = 20'

J.F. DAVIDSON ASSOCIATES

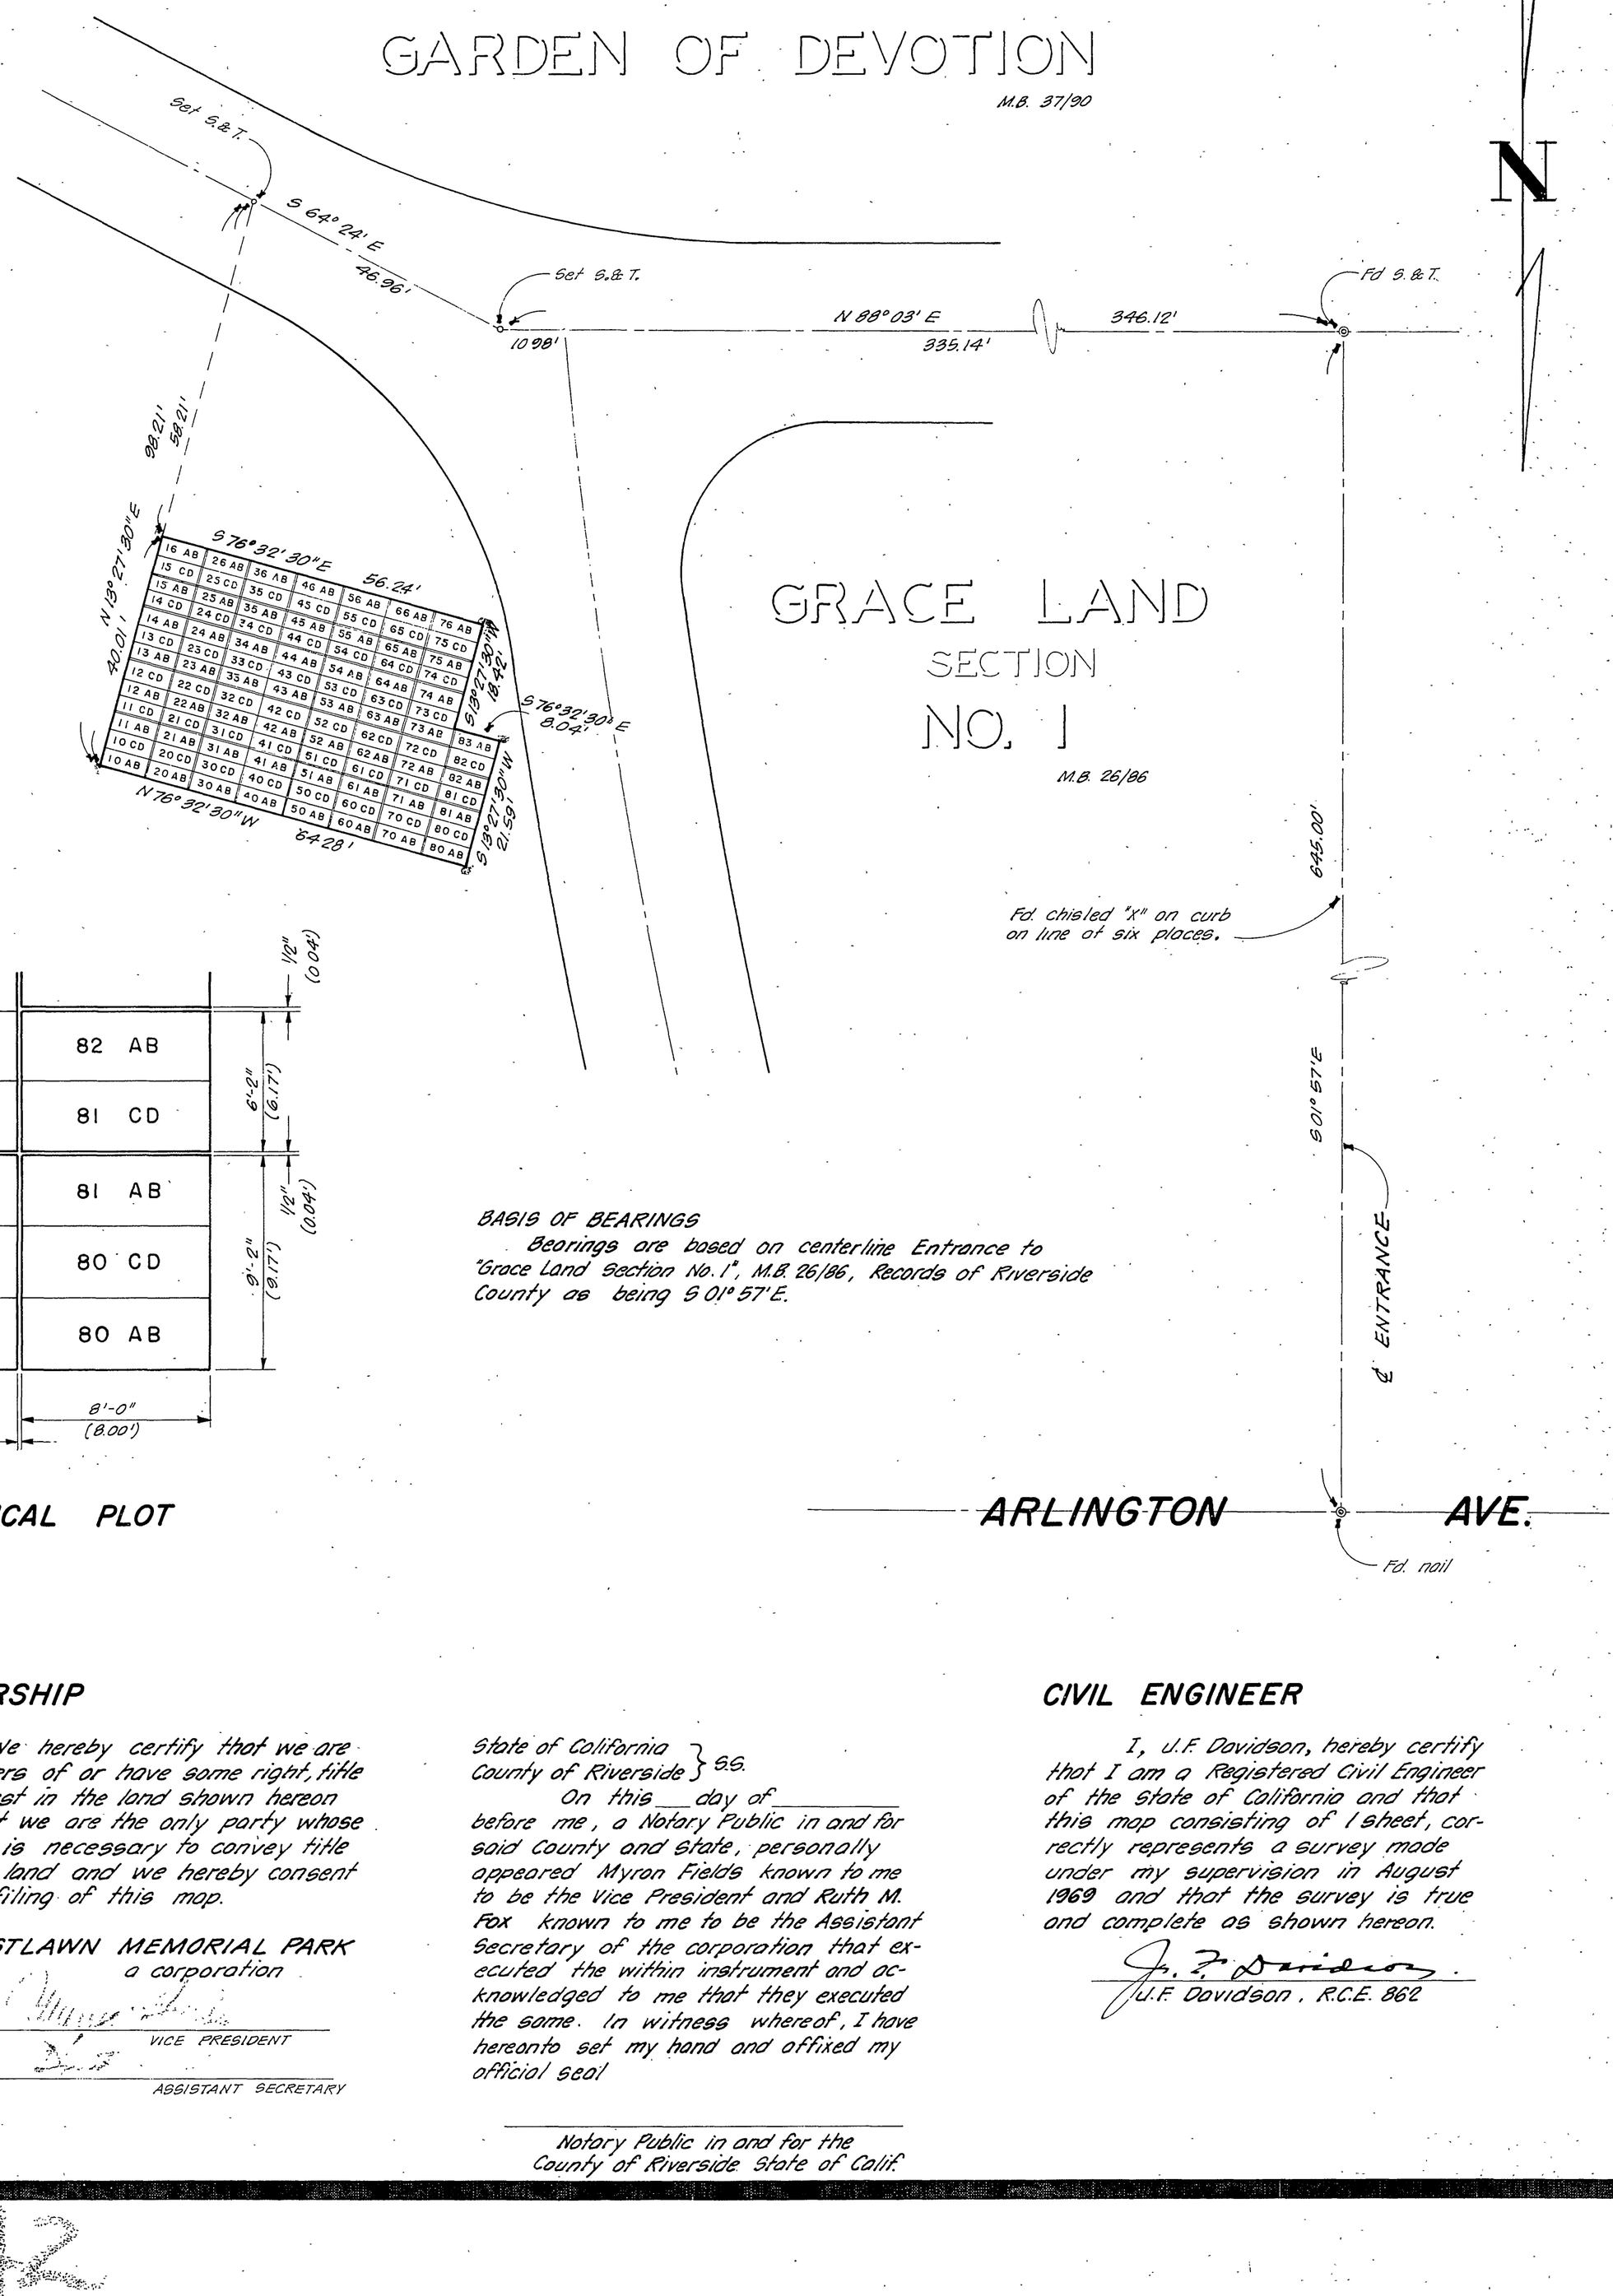

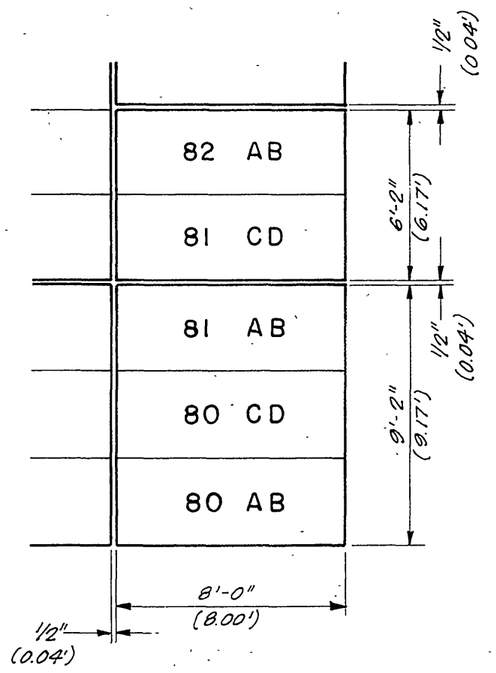

TYPICAL PLOT

BASIS OF BEARINGS

Bearings are based on centerline Entrance to "Grace Land Section No. 1", M.B. 26/86, Records of Riverside County as being S 01° 57' E.

OWNERSHIP

We hereby certify that we are the owners of or have some right, title or interest in the land shown hereon and that we are the only party whose consent is necessary to convey title to said land and we hereby consent to the filing of this map.

CRESTLAWN MEMORIAL PARK
a corporation

by: _____ VICE PRESIDENT

by: _____ ASSISTANT SECRETARY

State of California } S.S.
County of Riverside }

On this ___ day of _____ before me, a Notary Public in and for said County and State, personally appeared Myron Fields known to me to be the Vice President and Ruth M. Fox known to me to be the Assistant Secretary of the corporation that executed the within instrument and acknowledged to me that they executed the same. In witness whereof, I have hereonto set my hand and affixed my official seal

_____
Notary Public in and for the County of Riverside State of Calif.

CIVIL ENGINEER

I, J.F. Davidson, hereby certify that I am a Registered Civil Engineer of the State of California and that this map consisting of 1 sheet, correctly represents a survey made under my supervision in August 1969 and that the survey is true and complete as shown hereon.

J. F. Davidson.
J.F. Davidson, R.C.E. 862

63 / 42